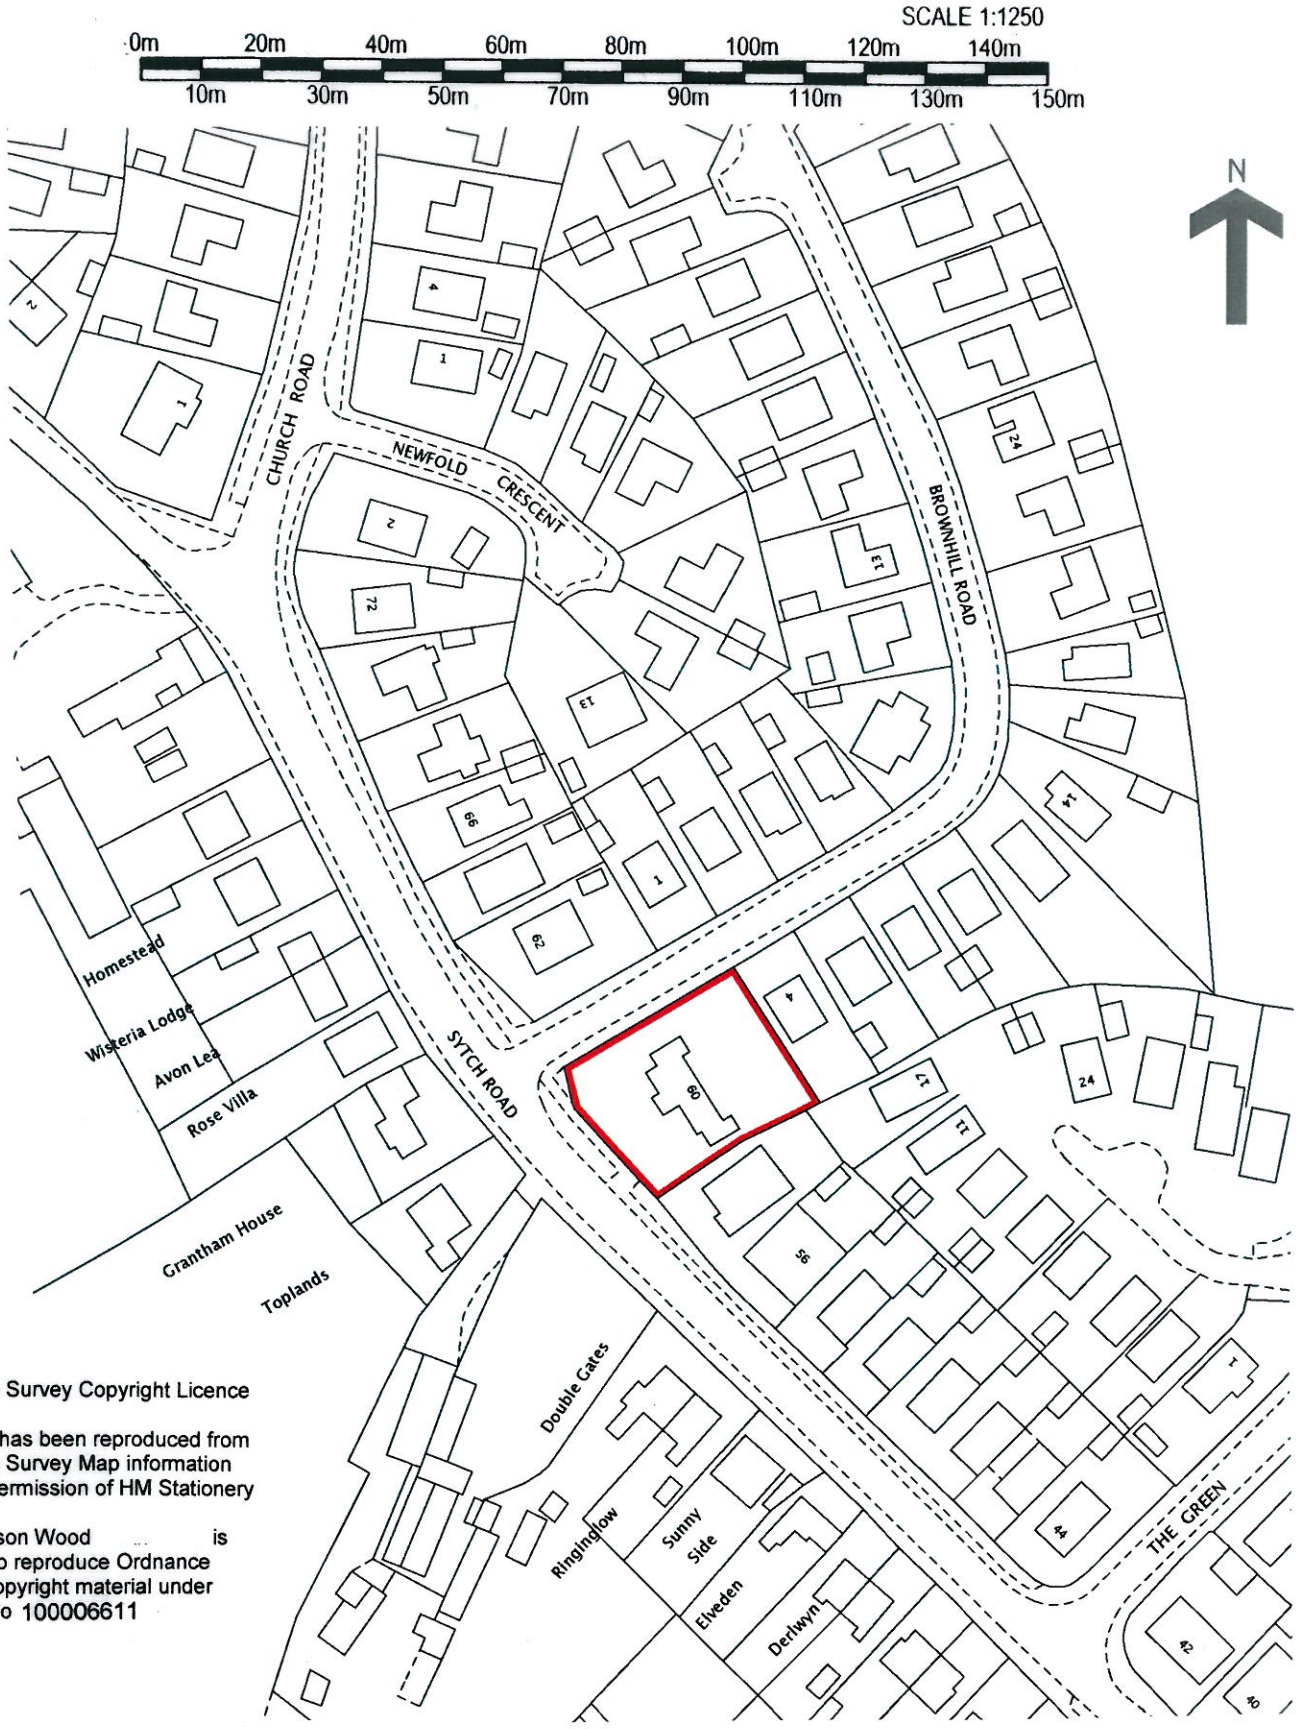

Ordnance Survey Copyright Licence

This plan has been reproduced from Ordnance Survey Map information with the permission of HM Stationery Office.

. Harrison Wood ... is licenced to reproduce Ordnance Survey Copyright material under Licence No 100006611

LOCATION PLAN SCALE 1 : 1250

Mr A. Soane and Ms S. Wood

60 Sytch Road, Brown Edge,

Stoke-on-Trent, ST6 8QX

HWA 1575 / 006

A4

HARRISON WOOD
Architecture + Construction Consultants
Structural Design Services
Martin A. Levie
BA(Hons)Arch. ICIOB. FFB.

Unit 3, Studio 2, Silverdale Enterprise Centre,
Silverdale Ent. Park, Kents Lane, Silverdale,
Newcastle-under-Lyme, Staffs, ST5 6SR

Tele : 01782 - 711144
Mob : 07970 - 308358
E : harrisonwood.consult@gmail.com
Property Consultant and Registered Building Expert Witness