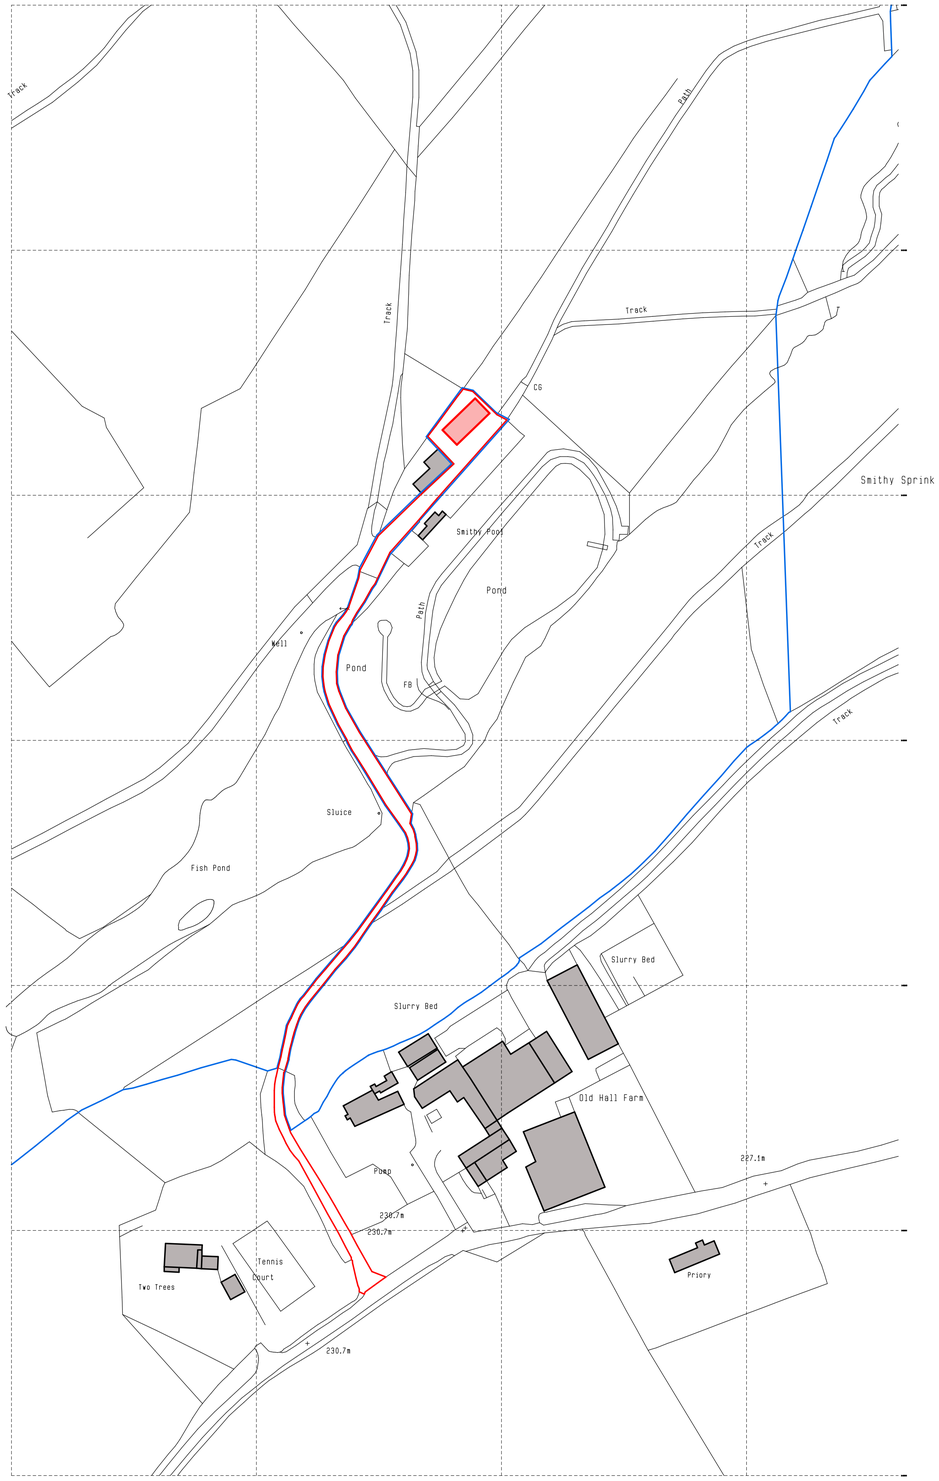

LOCATION PLAN

0.0m 10.0m 20.0m 30.0m 40.0m 50.0m

scale bar @ 1:1250

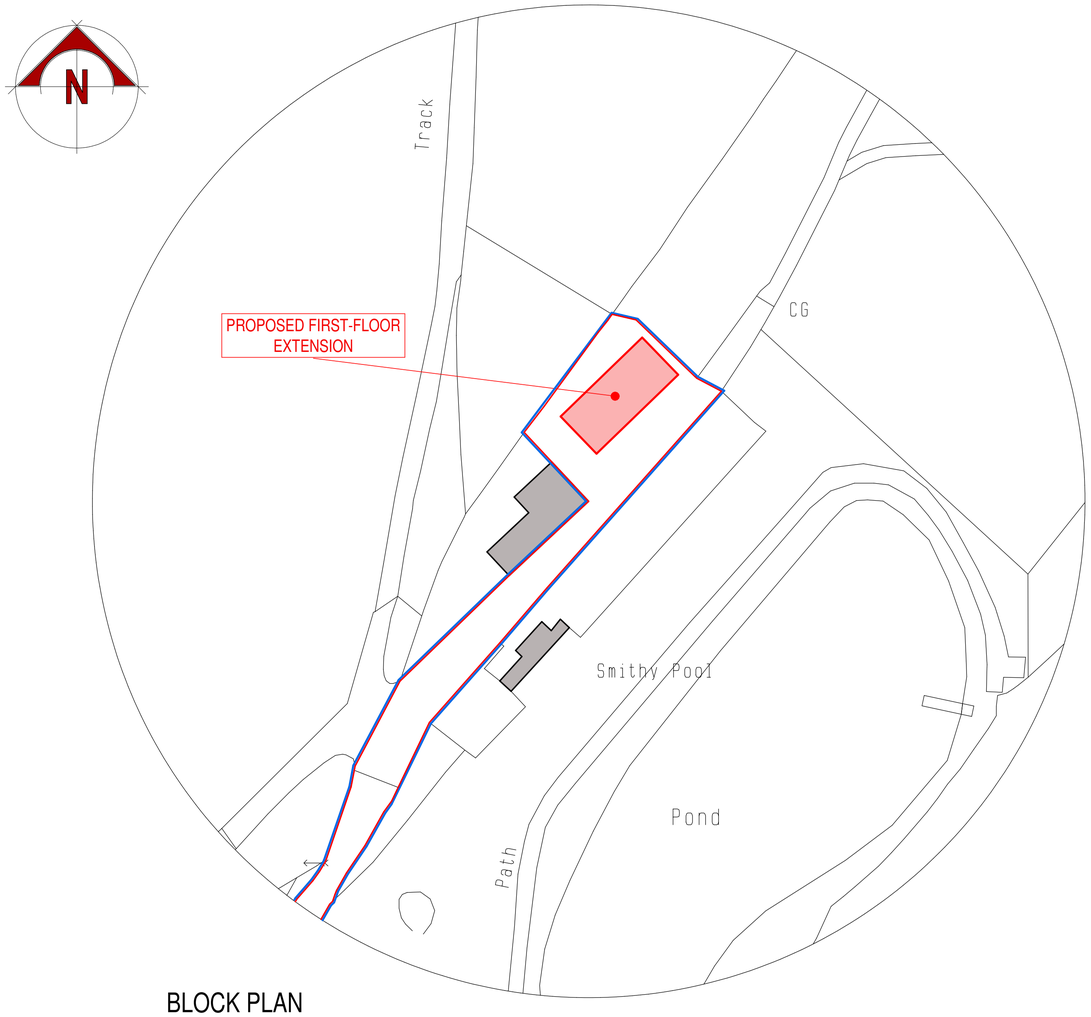

BLOCK PLAN

0.0m 5.0m 10.0m 15.0m 20.0m 25.0m

scale bar @ 1:500

JCM Group Holdings (UK) Ltd

PROPOSED GUEST BEDROOM EXTENSION
SMITHY POOL,
CONSALL,
STOKE-ON-TRENT,
ST9 0AF

PLANNING PROPOSAL
LOCATION + BLOCK PLAN

Date	Sheet	Scale
NOVEMBER 2017	A1	1:1250 + 1:500
Drg No.	Rev.	Drawn
2016-2206-03	A	NAW

A - 21/11/2017 - BOUNDARY AMENDED

SAMMONS Architectural LIMITED
10 Cawdry Buildings, Fountain Street, Leek. ST13 6JP
Telephone: 01538 386002
E-mail: info@sammonsltd.co.uk
Web: www.sammonsltd.co.uk

This drawing is copyright.
All dimensions must be checked prior to commencement.