

Copyright of this drawing is vested in the DESIGNER and it must not be copied or reproduced without consent. Figured dimensions only are to be taken from this drawing. All contractors must visit the site and be responsible for taking and checking all dimensions relative to their work.


Rev.	Drawn	Comments	Date

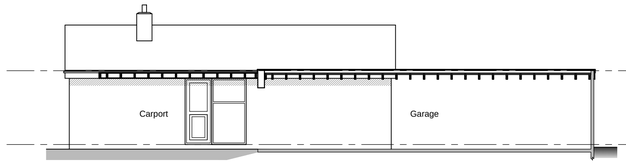


Existing side elevation
Scale 1:100

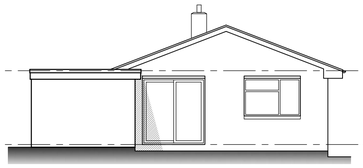


Existing rear elevation
Scale 1:100

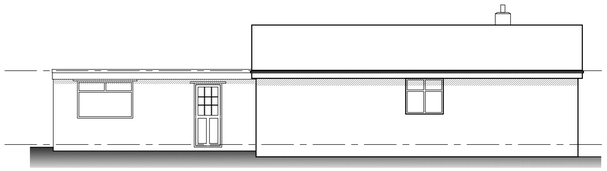

Existing side elevation
Scale 1:100

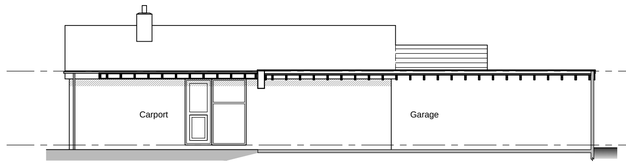


Proposed side elevation
Scale 1:100

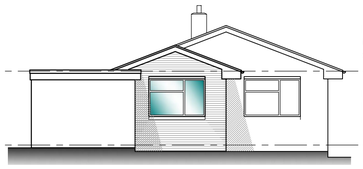


Blue/grey roofing tiles to match existing

Red/brown facing brickwork to match existing

Proposed rear elevation
Scale 1:100

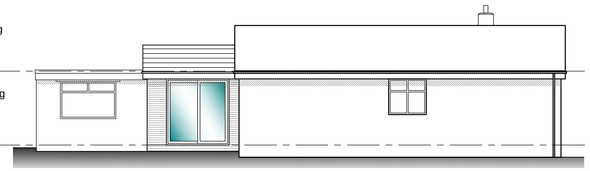

Proposed side elevation
Scale 1:100

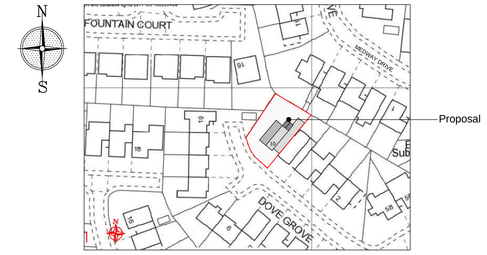


Site location plan
Scale 1:1250




Existing site plan
Scale 1:500

Proposed site plan
Scale 1:500

Reproduced from the Ordnance Survey map with the permission of Ordnance Survey on behalf of The Controller of Her Majesty's Stationery Office
Licence No. AL 100001834

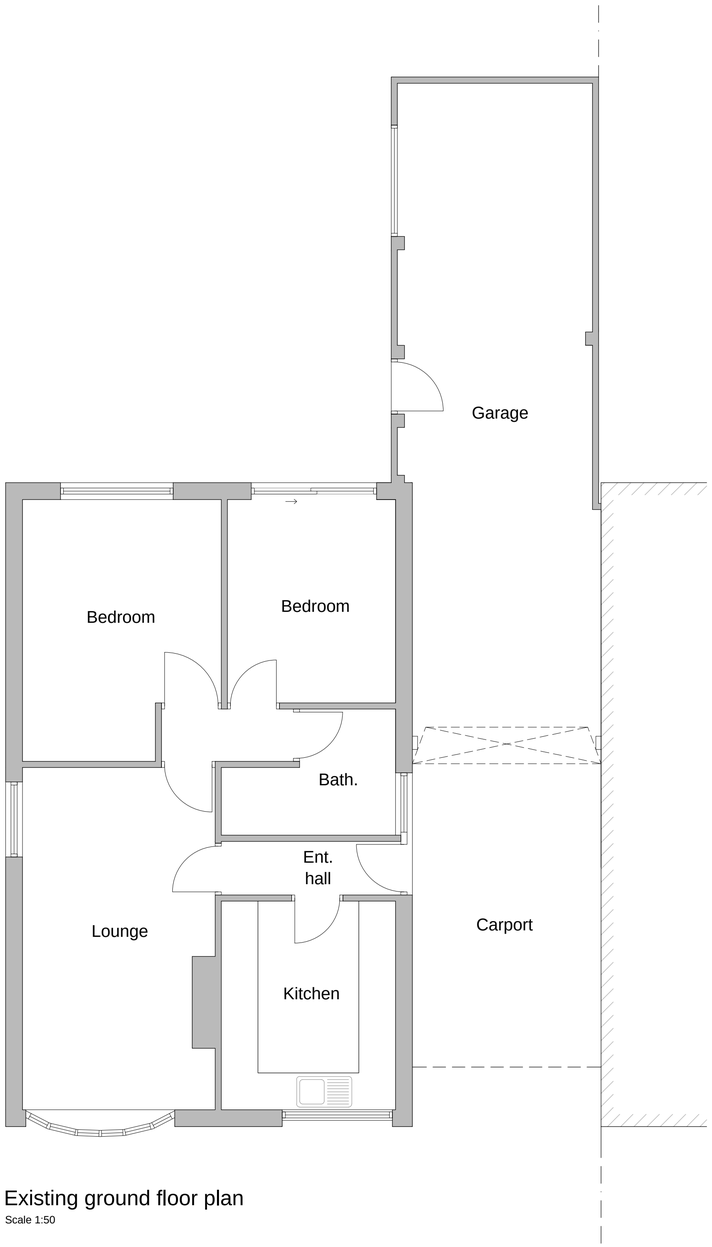

Existing ground floor plan
Scale 1:50

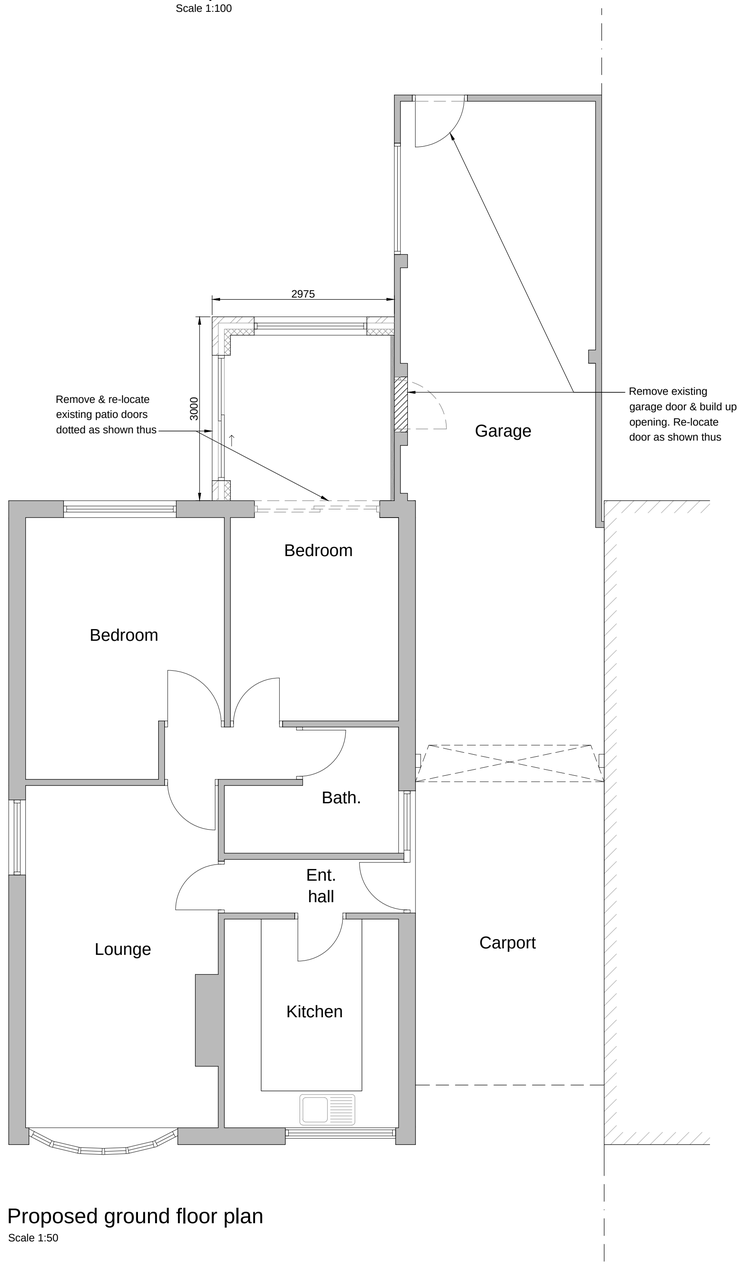

Proposed ground floor plan
Scale 1:50

Client
MRS & MRS COCKILL

Project
PROPOSED ALTERATIONS & EXTENSION TO 10 DOVE GROVE, BIDDULPH, ST8 7HE

Title
EXISTING / PROPOSED PLANS

Status
PERMITTED DEVELOPMENT

Date NOVEMBER 2017 Drawn ME

Scale @A1 AS SHOWN Checked

Project No 100-01 Drawing No. Rev