Copyright of this drawing is vested in the Architect and it must not be copied or reproduced without consent. Figured dimensions only are to be taken from this drawing. All contractors must visit the site and be responsible for taking and checking all dimensions relative to their work. Hewitt&Carr Architects Ltd are to be advised of any variation between drawings and site conditions.
CLIENTS ARE ADVISED TO CLARIFY DIMENSIONS WITH THE ARCHITECT PRIOR TO SETTING OUT AND NOT TO SCALE FROM THE DRAWING


Rev.	Drawn	Comments	Date



Front Elevation 1:50




Side Elevation 1:50

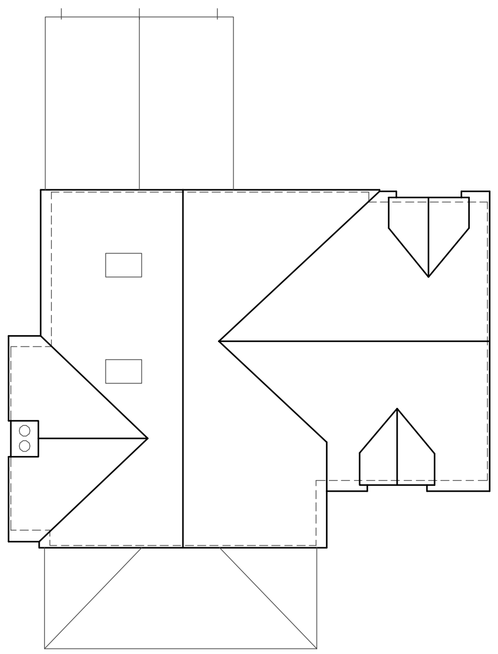

Roof Plan 1:100



Rear Elevation 1:50

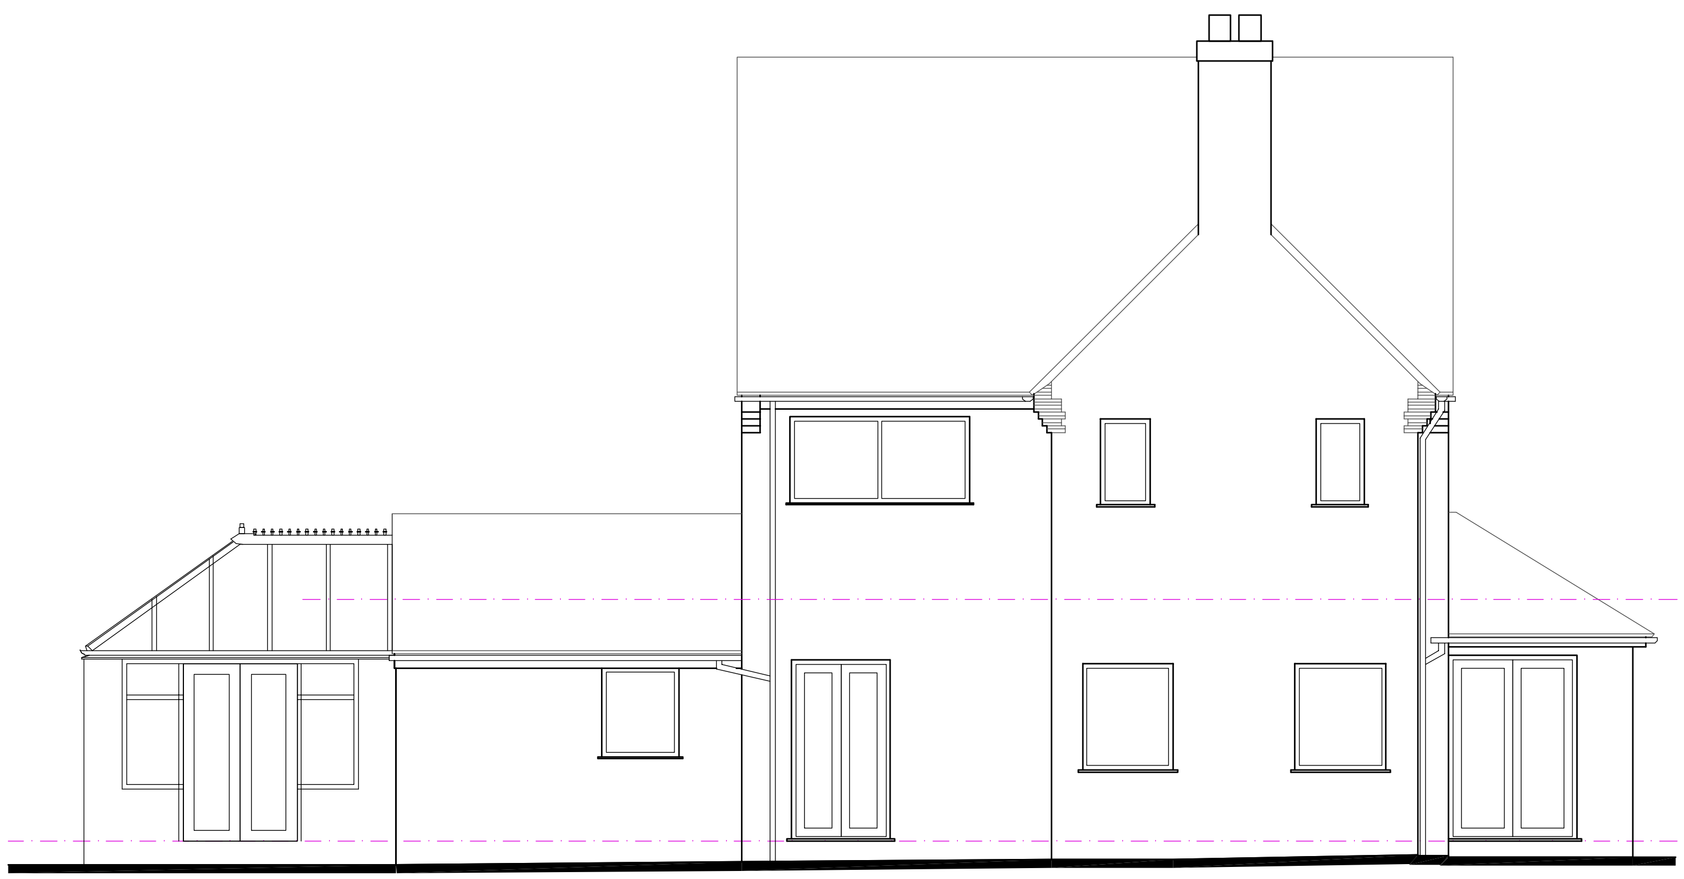

Side Elevation 1:50

Hewitt&Carr Architects
A: 2-4 Cross Street I Cheadle I Staffordshire I ST10 1NP
T: 01538 756888
E: enquiries@hcarchitects.co.uk
W: www.hcarchitects.co.uk

Client
Mr & Mrs Sherwin

Project
Proposed Extensions and Alterations including a new entrance porch to The Cliffs, Stanley Village

Title
Elevations as existing

Status
planning

Date Nov 2017 Drawn MJC

Scale @A1 AS NOTED Checked

Project No Drawing No.
00156 AL(0)201 Rev

File Ref: H:\KEF