

Copyright of this drawing is vested in the Architect and it must not be copied or reproduced without consent. Figured dimensions only are to be taken from this drawing. All contractors must visit the site and be responsible for taking and checking all dimensions relative to their work. Hewitt&Carr Architects Ltd are to be advised of any variation between drawings and site conditions.
CLIENTS ARE ADVISED TO CLARIFY DIMENSIONS WITH THE ARCHITECT PRIOR TO SETTING OUT AND NOT TO SCALE FROM THE DRAWING


Rev.	Drawn	Comments	Date

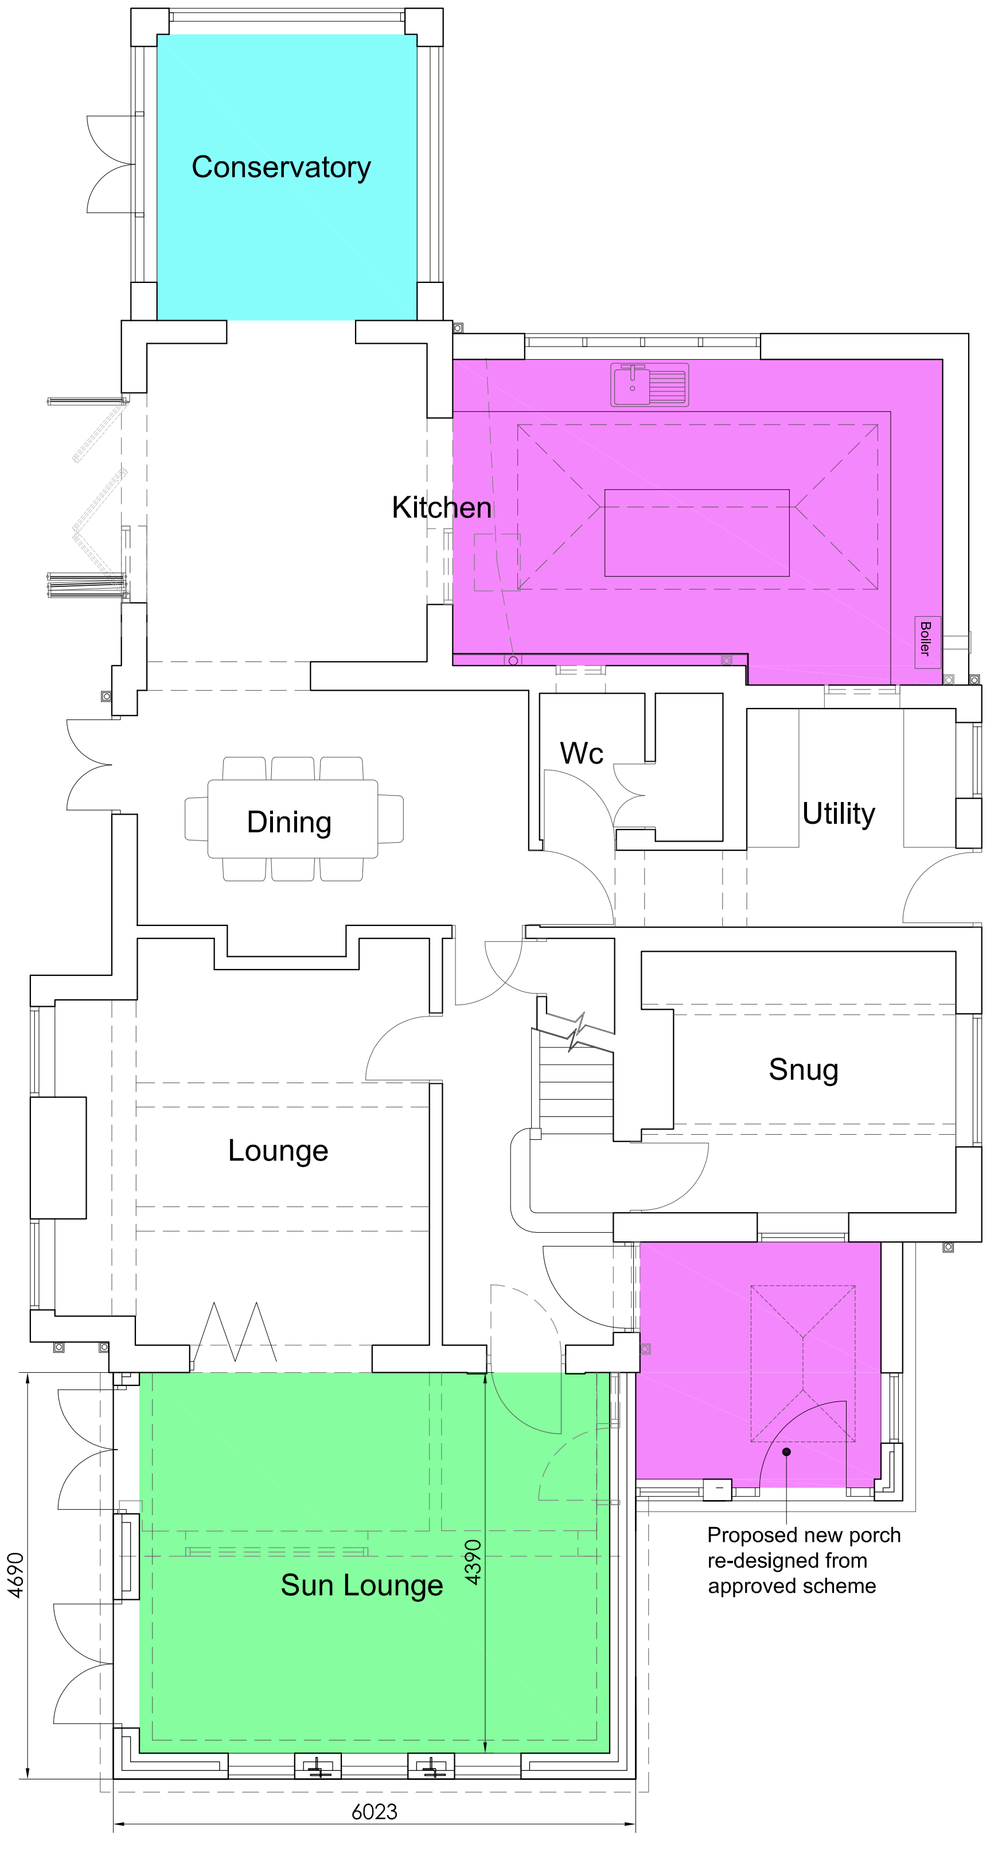


Ground Floor Plan 1:50

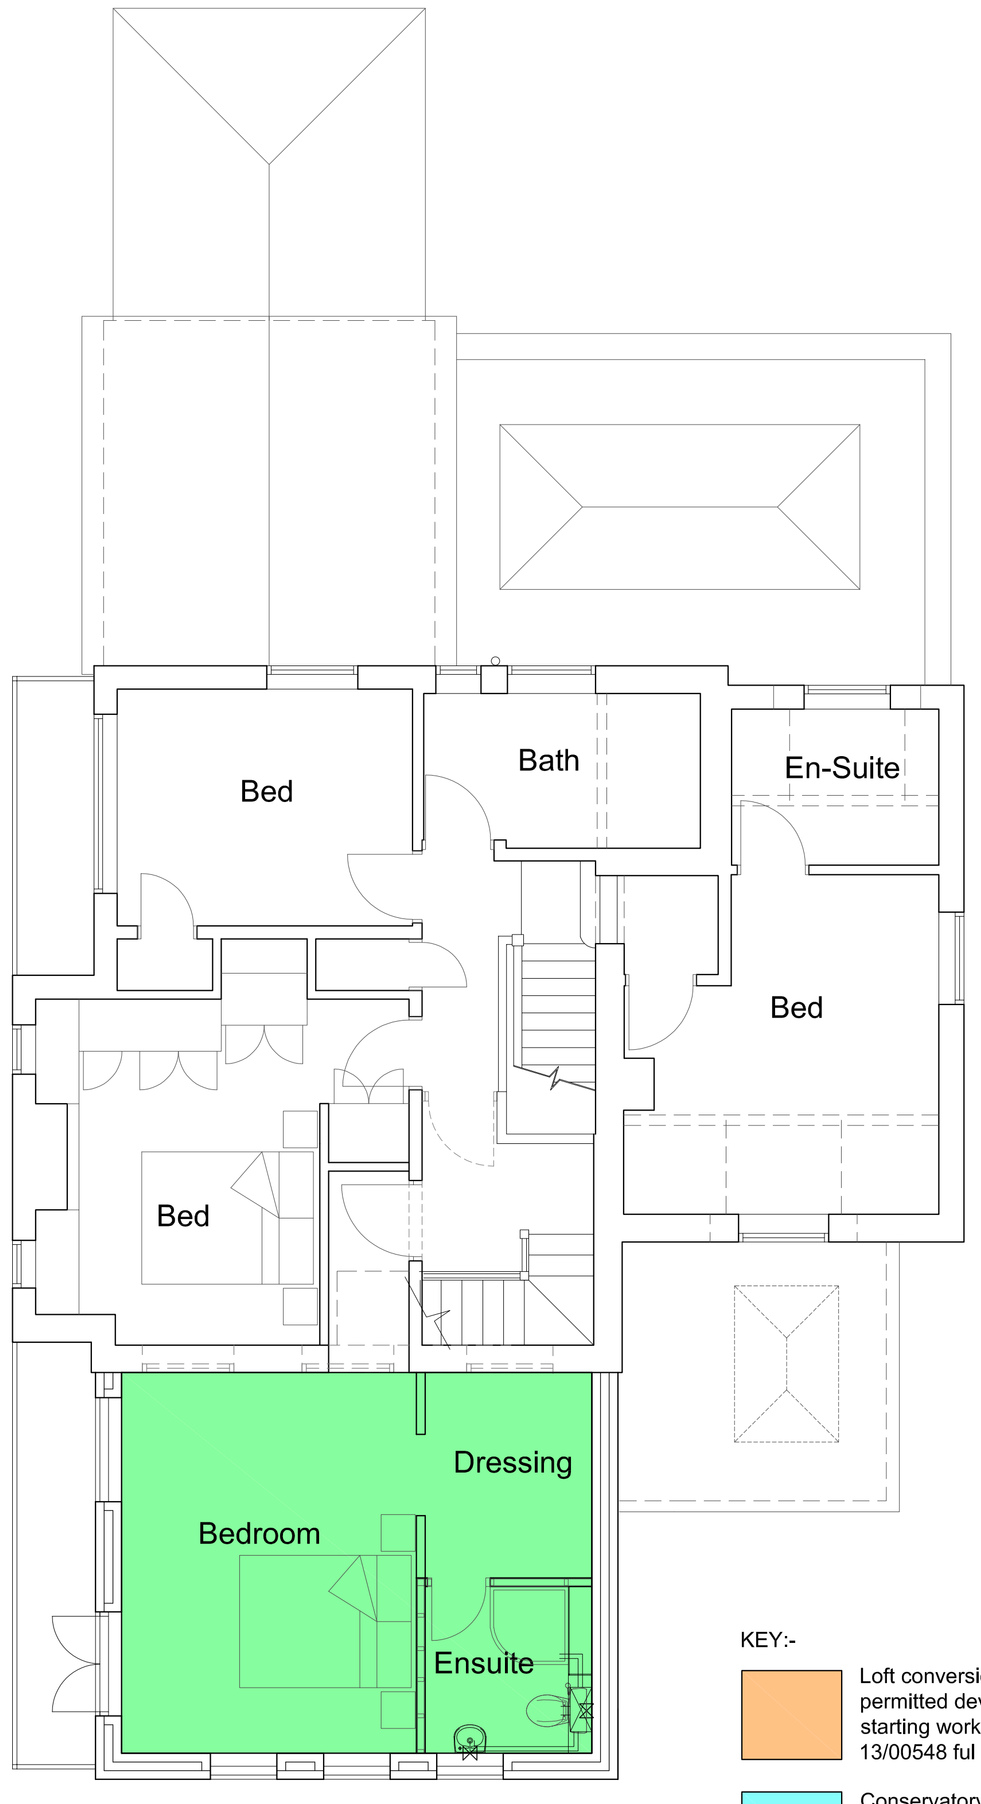


First Floor Plan 1:50

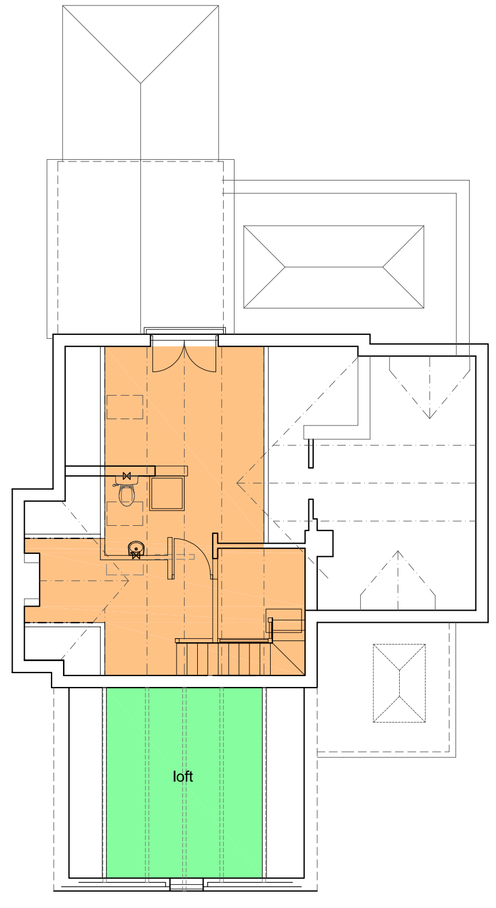

Second Floor Plan 1:100

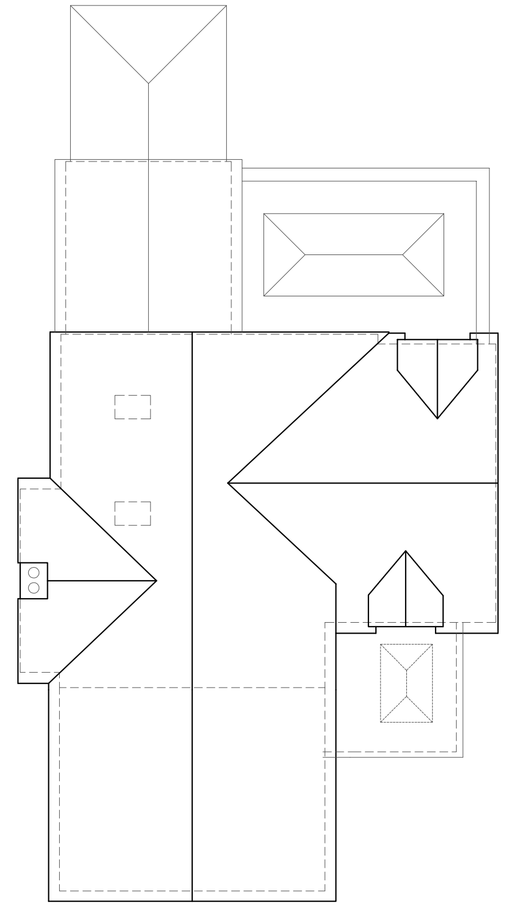

Roof Plan 1:100

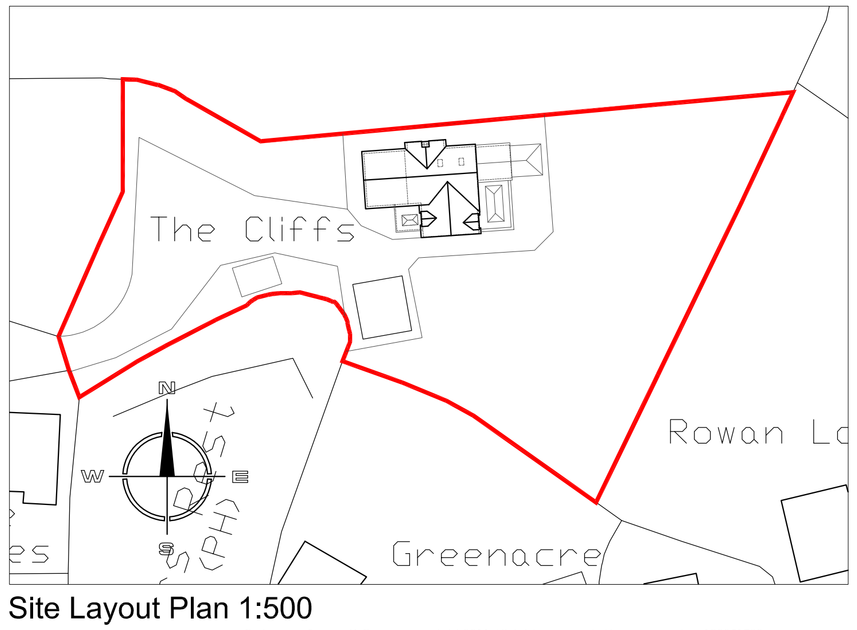


Site Layout Plan 1:500

KEY:-

- Loft conversion completed under permitted development prior to starting works under permission 13/00548 ful
- Conservatory built and completed under permission 13/00548 ful following completion of the loft conversion.
- Areas of the planning approval 13/00548 ful yet to be built.
- Areas seeking planning approval under new application.

Ordnance Survey © Crown copyright 2011 All rights reserved. Licence number 100051789

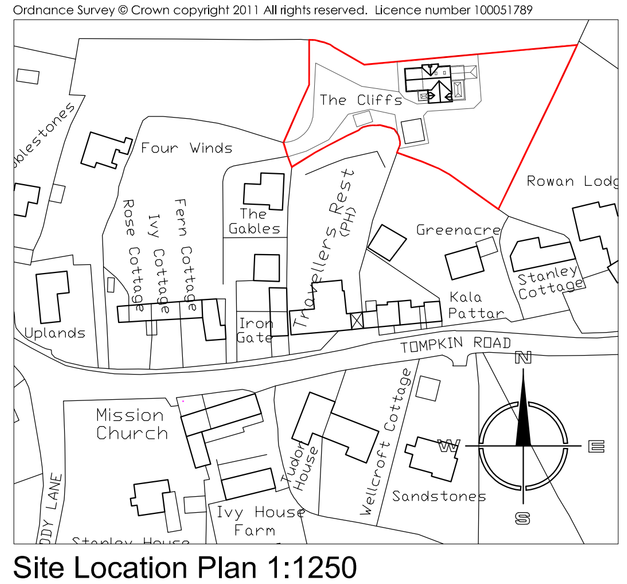

Site Location Plan 1:1250

Hewitt&Carr Architects
A: 2-4 Cross Street I Cheadle I Staffordshire I ST10 1NP
T: 01538 756888
E: enquiries@hcarchitects.co.uk
W: www.hcarchitects.co.uk

Client
Mr & Mrs Sherwin

Project
Proposed Extensions and Alterations including a new entrance porch to The Cliffs, Stanley Village

Title
Plans as Proposed

Status
planning

Date Nov 2017 Drawn MJC

Scale @A1 AS NOTED Checked

Project No 00156 Drawing No. AL(0)202 Rev