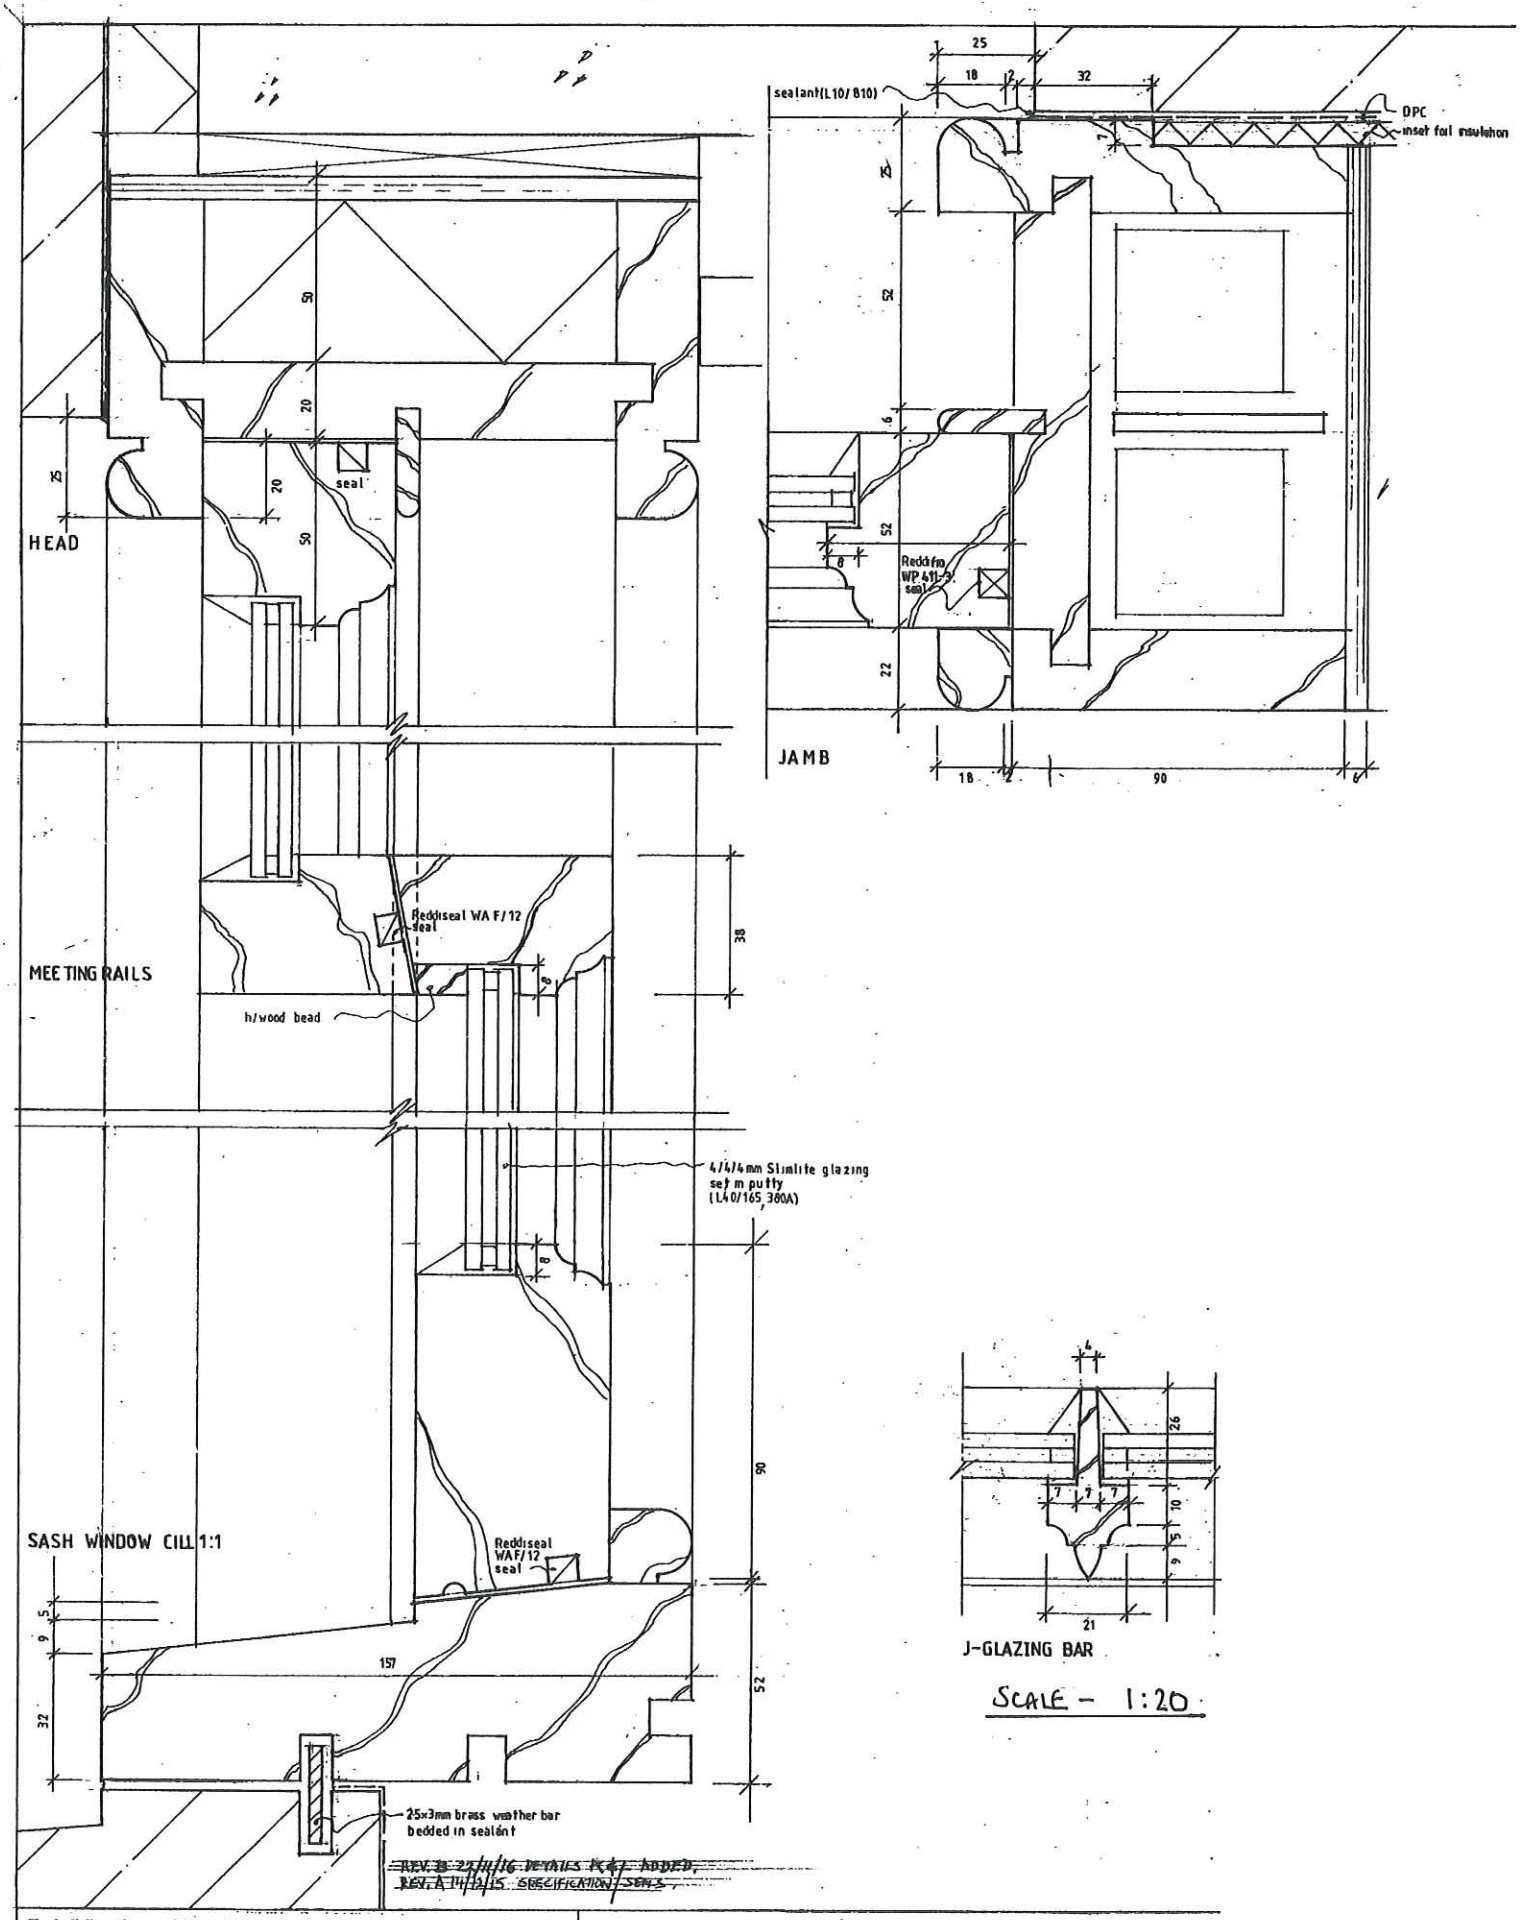

Check all dimensions carefully on site and report any discrepancies
Do not scale from this drawing

SASH WINDOW DETAIL FOR 4 HEATON TERRACE. GRATTON LANE. ENDON

SCALE 1:20