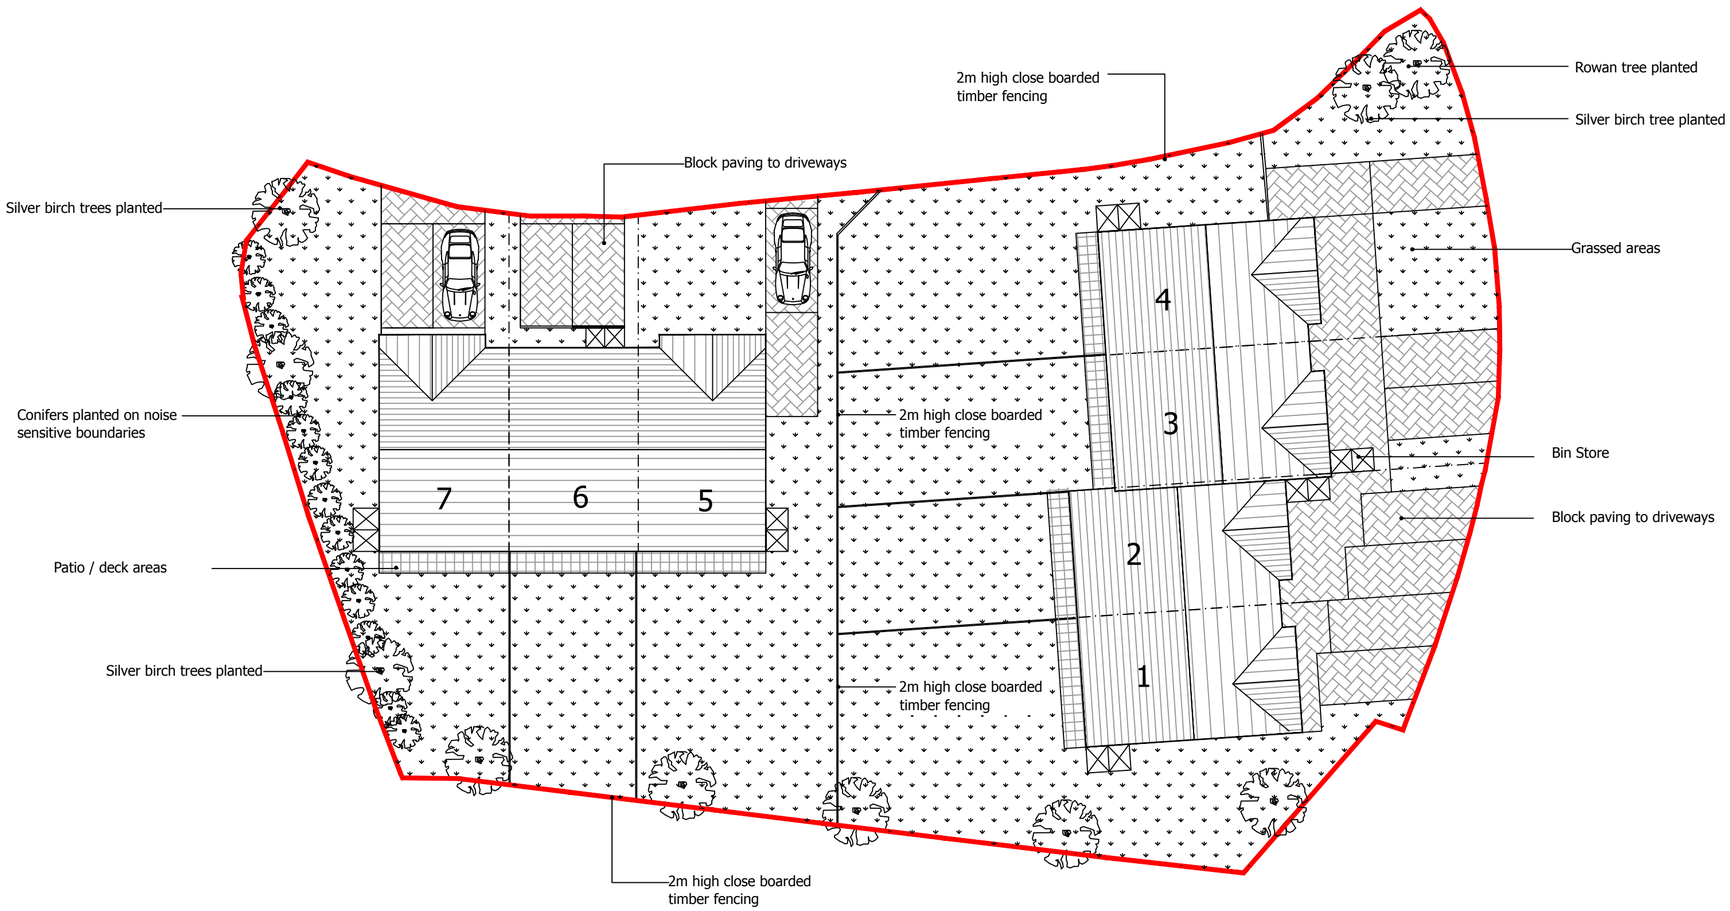


N

FOREFRONT
DEVELOPMENT CONSULTING
9 Britannia Park, North Road, Stoke on Trent, ST6 2PZ
Office 01782 216912 WWW.FOREFRONTDC.UK

CLIENT

MR R MOSS

PROJECT

Proposed development of 7 dwellings at former Pride of the Moorlands public house, Junction Road, Leek, Staffs. ST13 5QP

TITLE

Proposed Landscaping Plan

SCALE	DRAWN
1:200 @ A2	ATG
DRG NO.	DATE
17-141-07	21 / 11 / 17

REV.	DESCRIPTION	DATE
A	Plot 7 Car Parking amended	22-11-17

The contents of this drawing are the copyright of Forefront Development Consulting