

Copyright of this drawing is vested in the Architect and it must not be copied or reproduced without consent. Figured dimensions only are to be taken from this drawing. All contractors must visit the site and be responsible for taking and checking all dimensions relative to their work. Hewitt&Carr Architects Ltd are to be advised of any variation between drawings and site conditions.
CLIENTS ARE ADVISED TO CLARIFY DIMENSIONS WITH THE ARCHITECT PRIOR TO SETTING OUT AND NOT TO SCALE FROM THE DRAWING


Rev.	Drawn	Comments	Date

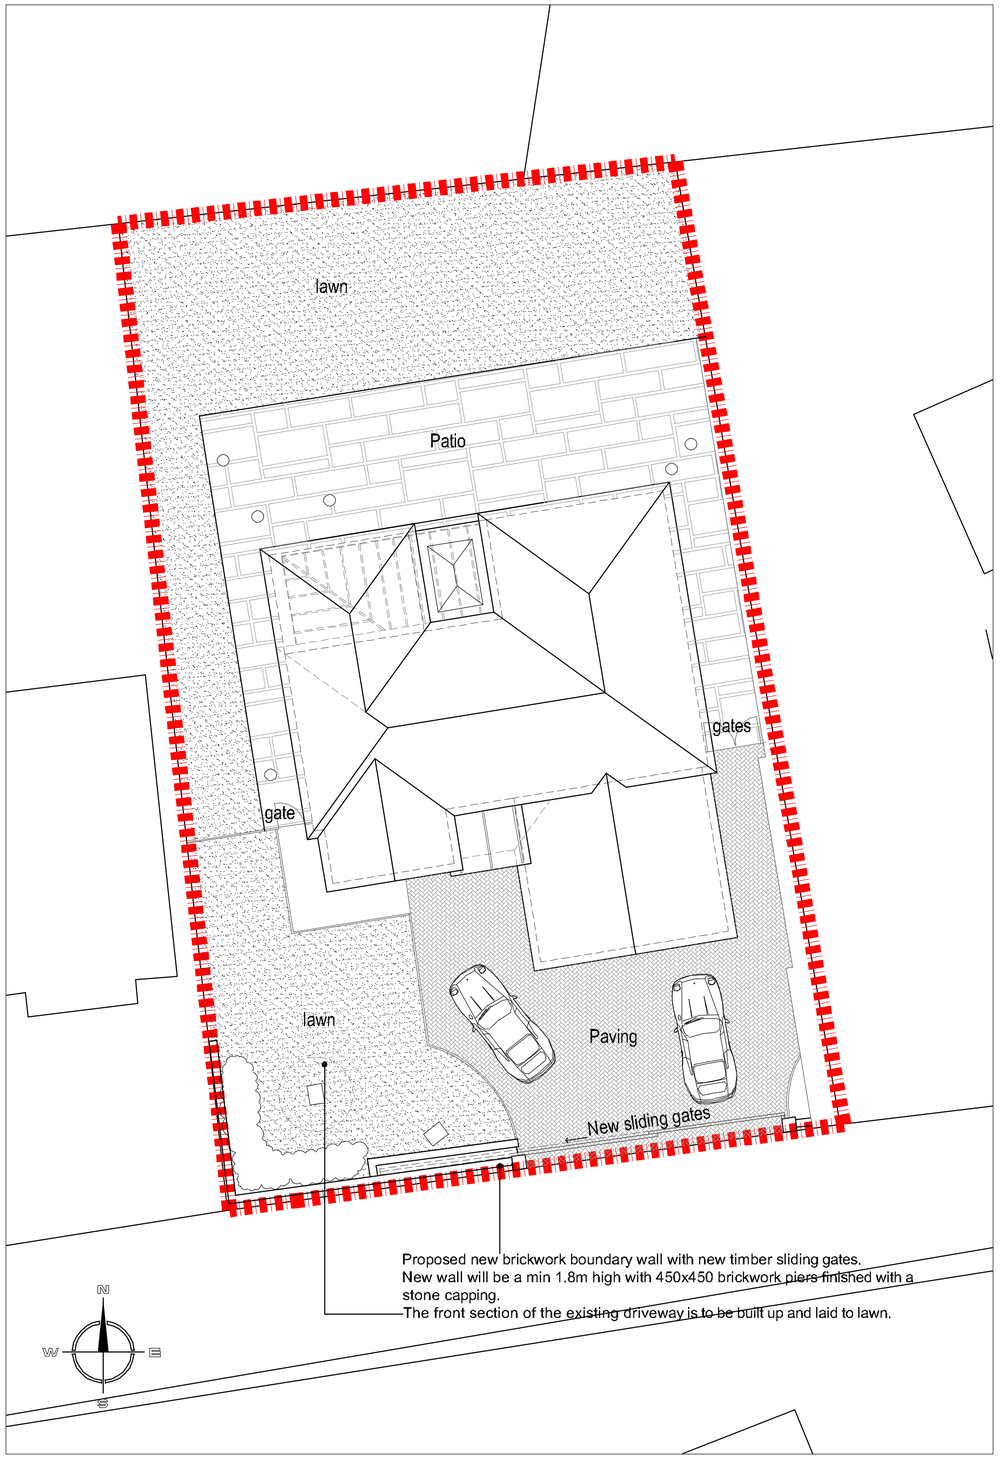

SITE LAYOUT PLAN 1:100

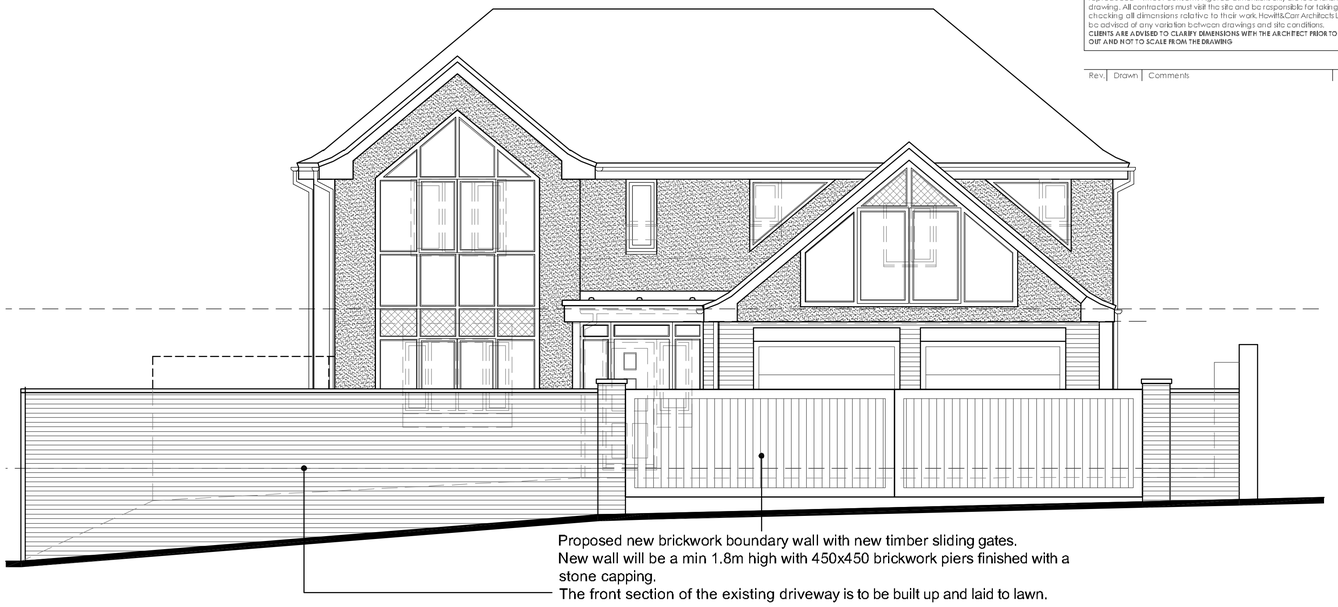


FRONT ELEVATION FROM PRIVATE ROAD 1:50

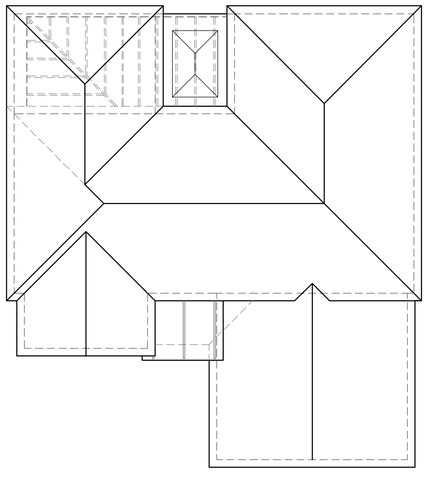

ROOF PLAN 1:100

Ordnance Survey © Crown copyright 2016 All rights reserved. Licence number 100051789

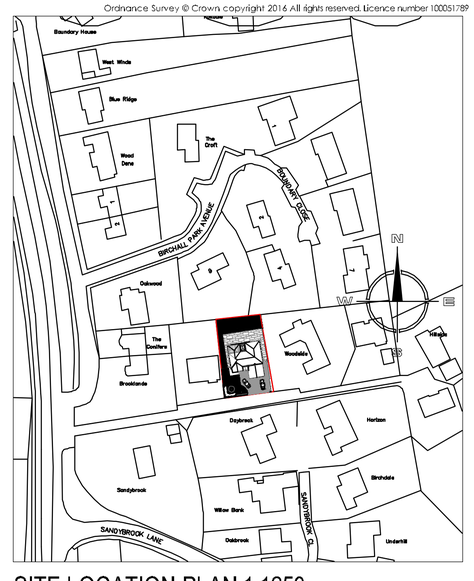

SITE LOCATION PLAN 1:1250





FRONT & REAR COLOURED ELEVATIONS not to scale:

Hewitt&Carr Architects
A: 2-4 Cross Street I Cheadle I Staffordshire I ST10 1NP
T: 01538 756888
E: enquiries@hcarchitects.co.uk
W: www.hcarchitects.co.uk

Client
Mr and Mrs I Crabbe

Project
Proposed extensions and Alterations to The Goldmine, Cheddleton Road, Birchall, Leek.

Title
Site layout, roof pland and Location plan

Status
PLANNING

Date Nov 2017 Drawn MJC

Scale @A1 AS NOTED Checked

Project No 00706 Drawing No. AL(0)03 Rev

PLANNING