
Survey Stations

Station	Description	EASTING	NORTHING	LEVEL (m)
K1	P-K NAIL	500.000	500.000	100.000
K2	P-K NAIL	500.000	537.576	101.977
K3	WOOD PEG	517.172	527.595	100.059

NOTES

GRID: Local, Plane, Metric.

LEVEL: Arb. value of 100.000m for Survey Station K1

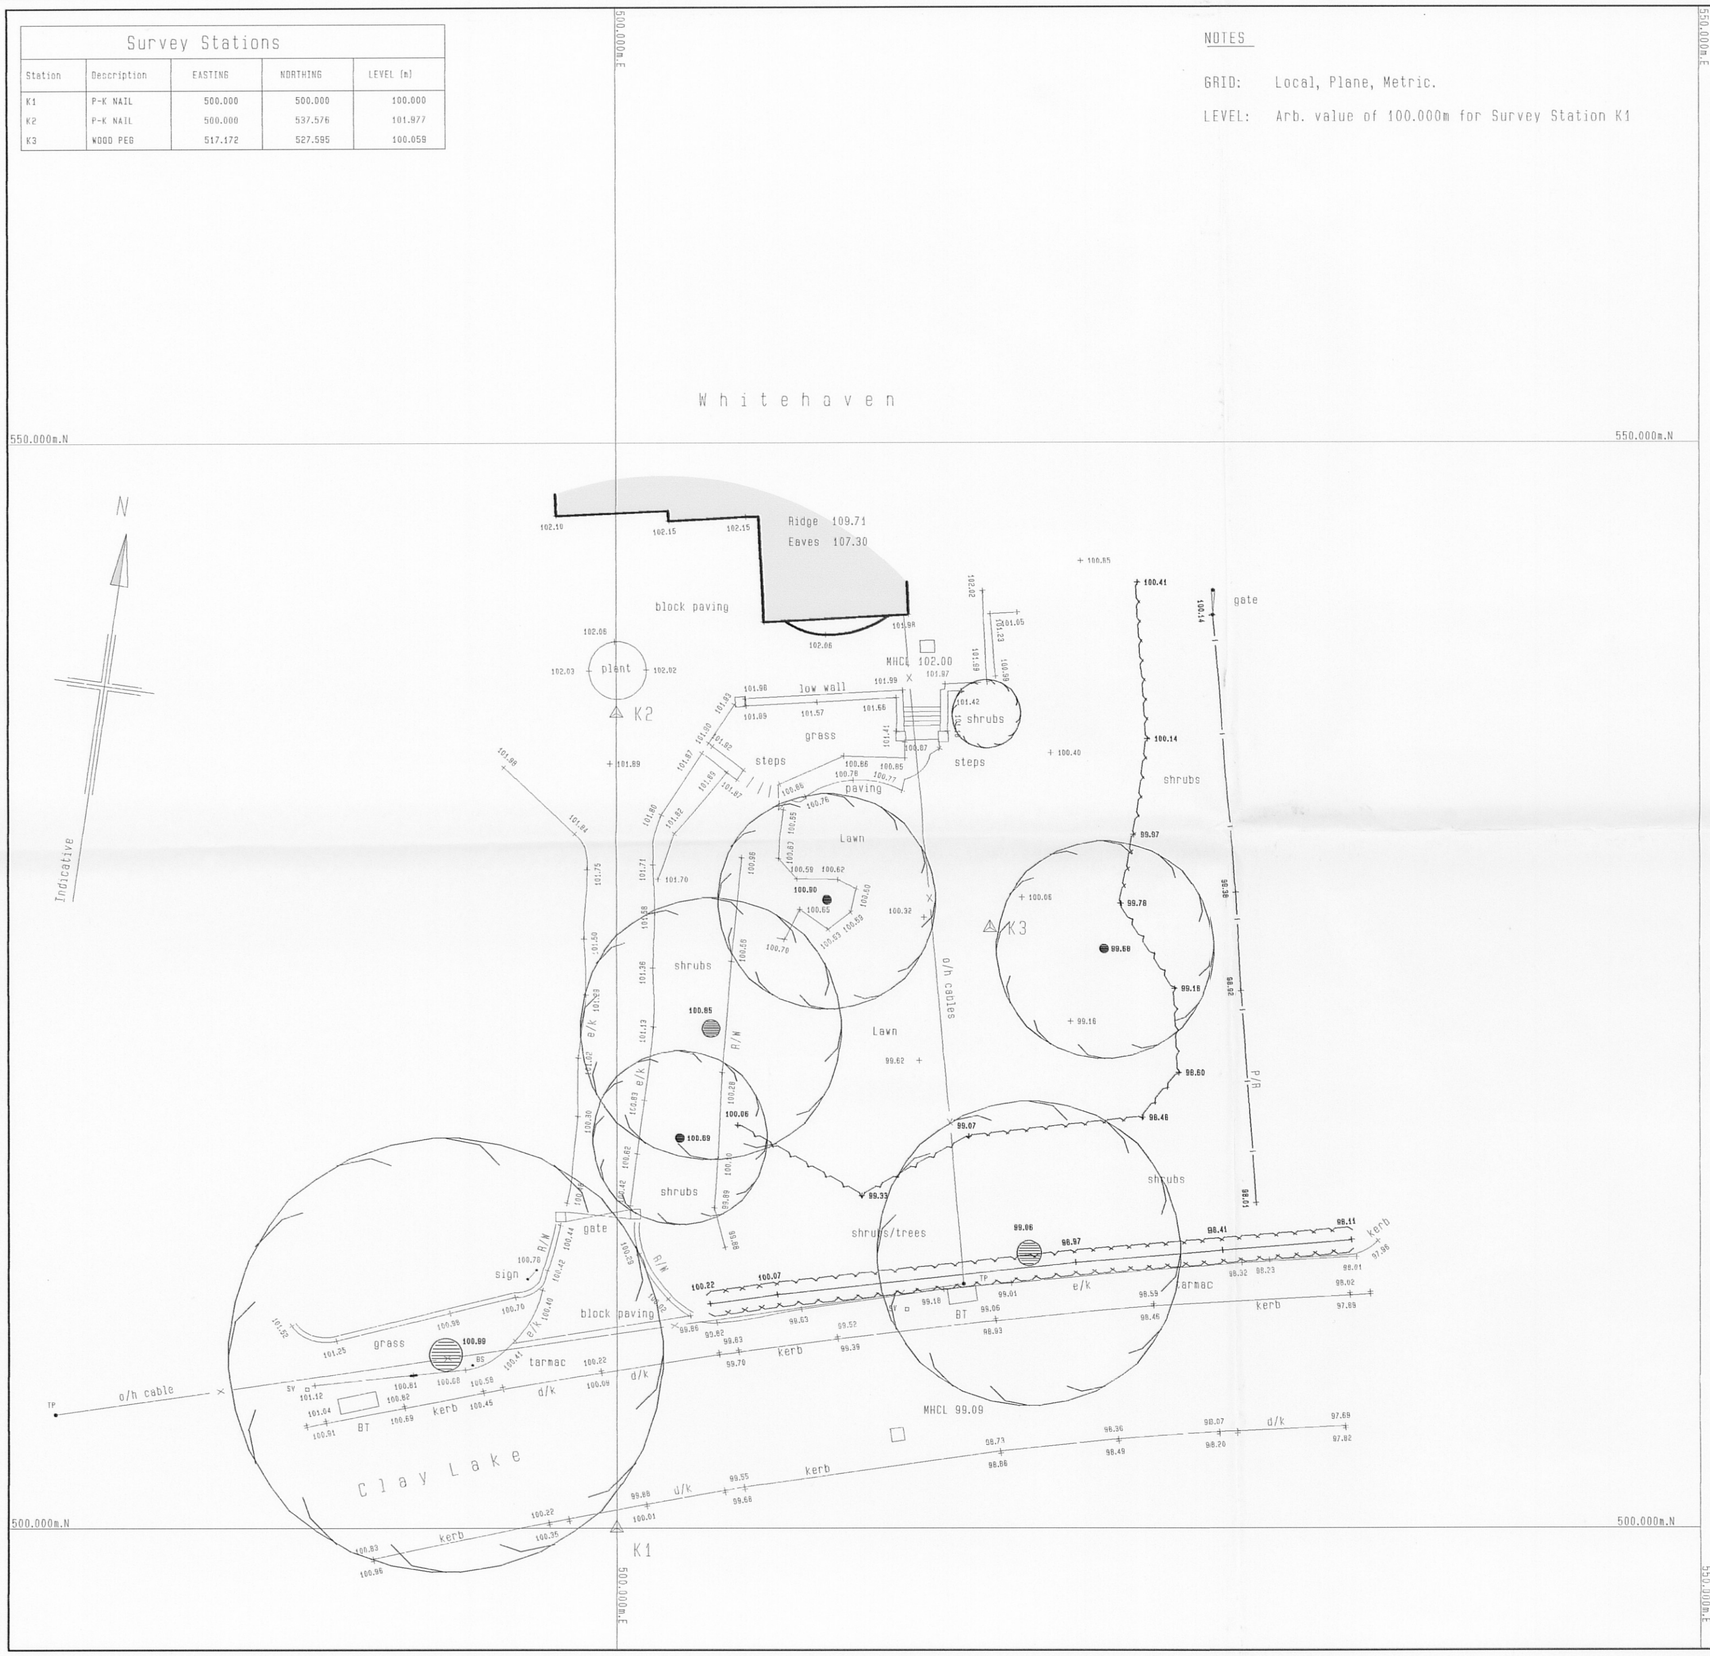

Legend

- Building
- Building overhead / Foundations / Ruins
- Water
- Road edge / Change of surface / Drain / Ditch
- Change of slope
- Fence – B/W Barbed wire; C/B Closed board; C/I Corrugated iron; C/L Chain link; C/P Conc. panel; H/R Hand rail; I/R Iron railings; O/B Open board; P/C Post & chain; P/R Post & rail; P/W Post & wire; W/M Wire mesh
- Armco barrier
- Overhead telephone cable
- Overhead electric cable
- Gate
- Hedge
- Limit of foliage/tree canopies
- Stile
- Tree
- Spot level

B	Bollard
Bin	Litter bin
BS	Bus stop
BT	British Telecom IC
CPS	Concrete Paving Slabs
CTV	Cable Television cover
CCTV	Close Circuit Television
DR	Drain
d/k	Drop Kerb
e/k	Edging Kerb
EB	Electric Box
EM	Electrical IC
EP	Elec. pole
ER	Earth Rod
FT	Floodlight
FP	Flagpole
GB	Gas Box
GP	Gate post
G	Gully
GV	Gas valve
FH	Fire Hydrant
IC	Inspection Cover
JB	Junction box
KO	Kerb outlet
LB	Letter box
LP	Lamp post
MK	Utility marker
MP	Mile post
MY	Mercury Telecom IC
NP	Name plate
PM	Parking meter
P	Post
RE	Rodding eye
RS	Road sign
RWP	Rain water pipe
S	Stump
ST	Stop tap
SV	Stop valve
Stay	Cable stay
TCB	Telephone call box
TL	Traffic light
TP	Telegraph pole
VP	Vent pipe
WM	Water meter
WO	Washout
UTL	Unable to Lift
BH	Borehole
TT	Trial Pit
PH	Probe Hole

Level prefix descriptions

- Arch level
- Bed level
- Cover level
- Eaves level
- Invert level
- Parapet level
- Roof/Ridge level
- Soffit level
- Arch springing level
- Threshold level
- Top of pipe level
- Top of wall level
- Water level

THIS SURVEY AS BEEN PRODUCED BY
KEITH HORAN AND ASSOCIATES
CONSULTING LAND AND MINE ENGINEERS.
KH DRG NO 2849
APRIL 2009
KEITH HORAN TEL NO 01538 383765

MR D. M. WAINWRIGHT

PROPOSED NEW DWELLING ON LAND ADJACENT
WHITEHAVEN,
CLAY LAKE,
ENDON,
STOKE-ON-TRENT,
STAFFS,
ST9 9DE.

SITE SURVEY

Date	Sheet	Scale
MAY 2009	A2	1:200
Drg No. 2009-1655-01	Rev. –	Drawn ASR
Rev.		

scale bar @ 1:200 (0.0m, 5.0m, 10.0m)

SAMMONS Architectural LIMITED
Chartered Institute of Architectural Technologists
10 Cawdry Buildings, Fountain Street, Leek. ST13 6JP
Telephone + Fax 01538 386002
E-mail: info@sammonsltd.co.uk

This drawing is copyright. Do not scale.
All dimensions must be checked prior to commencement.