Mrs Whiting
Barn behind Endon Bank Farm
Church Lane
Endon

13th July 2009

Mrs Whiting
166 Basford Bridge Lane
Cheddleton
Leek

Timber beams have been fitted for a hay loft floor and fixed at all points touching external walls to give the building some support so to stop movement to walls and tie the building together.
There is still work to be done to roof, a truss to be put in position and last of beams and slatted floor to go in.

1:50

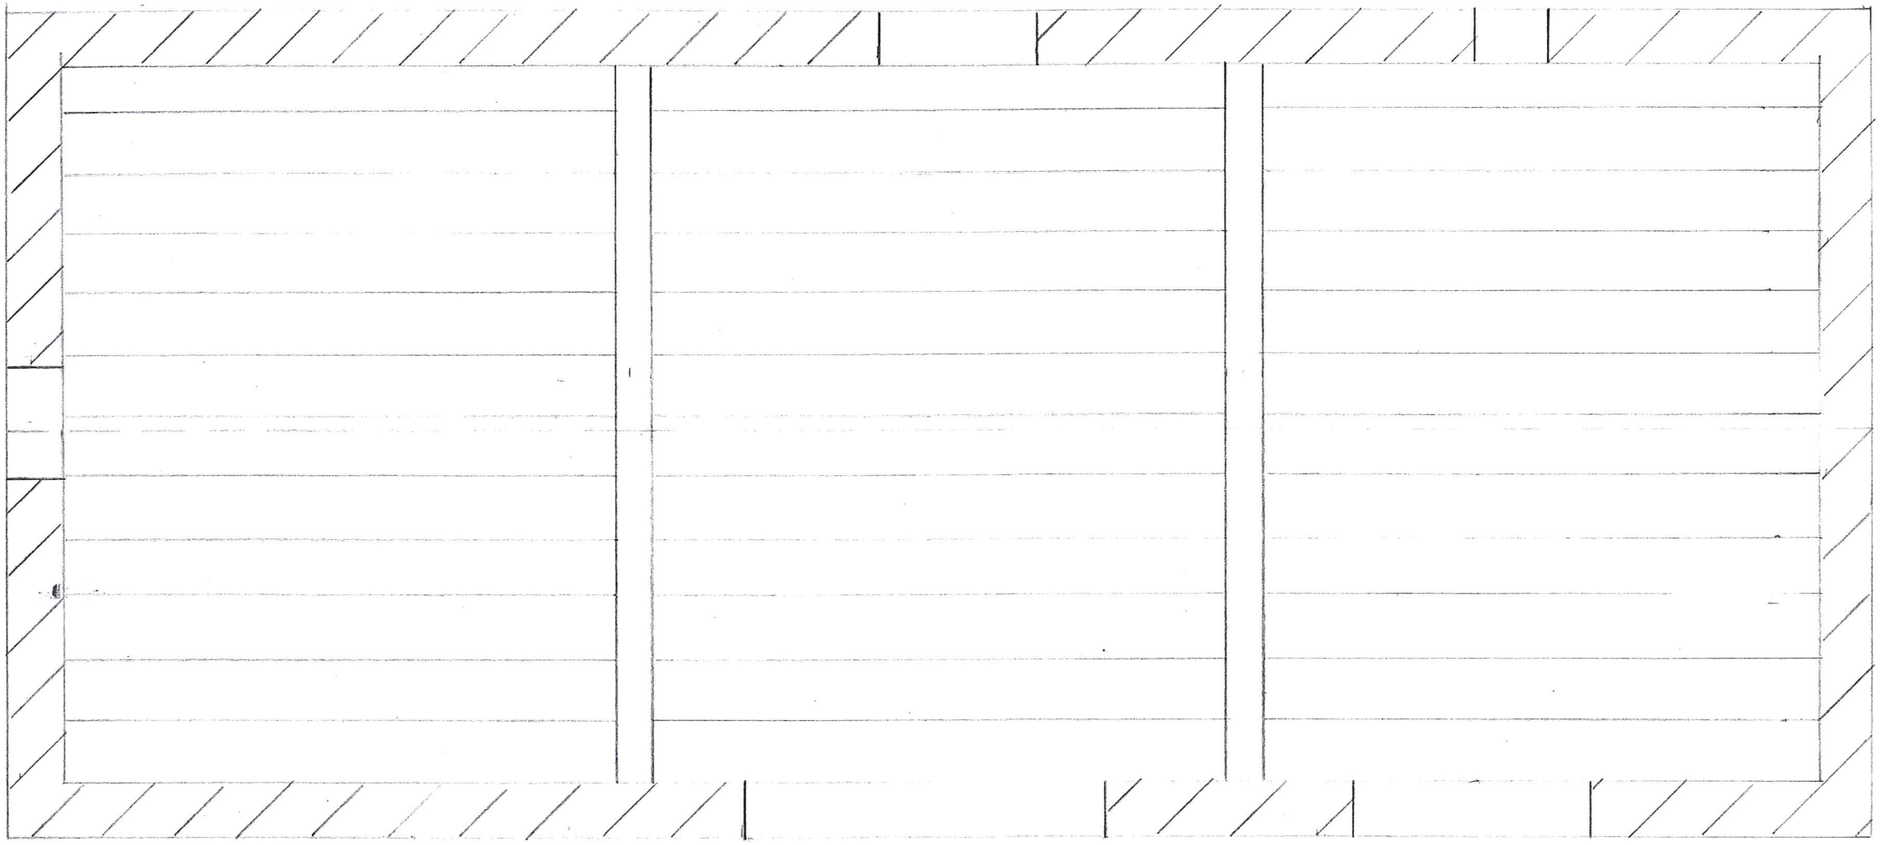

North Gable

09/00755

Mrs Whiting
Barn behind Endon Bank Farm
Church Lane
Endon

13th July 2009

1:50
East Elevation Front

Bad points in stone work have been repointed.
There are around 20 small vent holes to this elevation not shown.
Windows and doors are surrounded by stone quoins and heads and cills, other than opening altered pre 1990.

Roof has been re-roofed with a collared rafter construction with oversized ridge supported by old trusses, this still gives a 3600mm clearance for hay loft.
Re-tiled using felt to avoid tiles being blown off inside through openings in barn.
Pitch hole doors have been reinstated and a set of steel doors to main opening due to their size.
Old openings have been sealed using concrete blocks.

Mrs Whiting
166 Basford Bridge Lane
Cheddleton
Leek

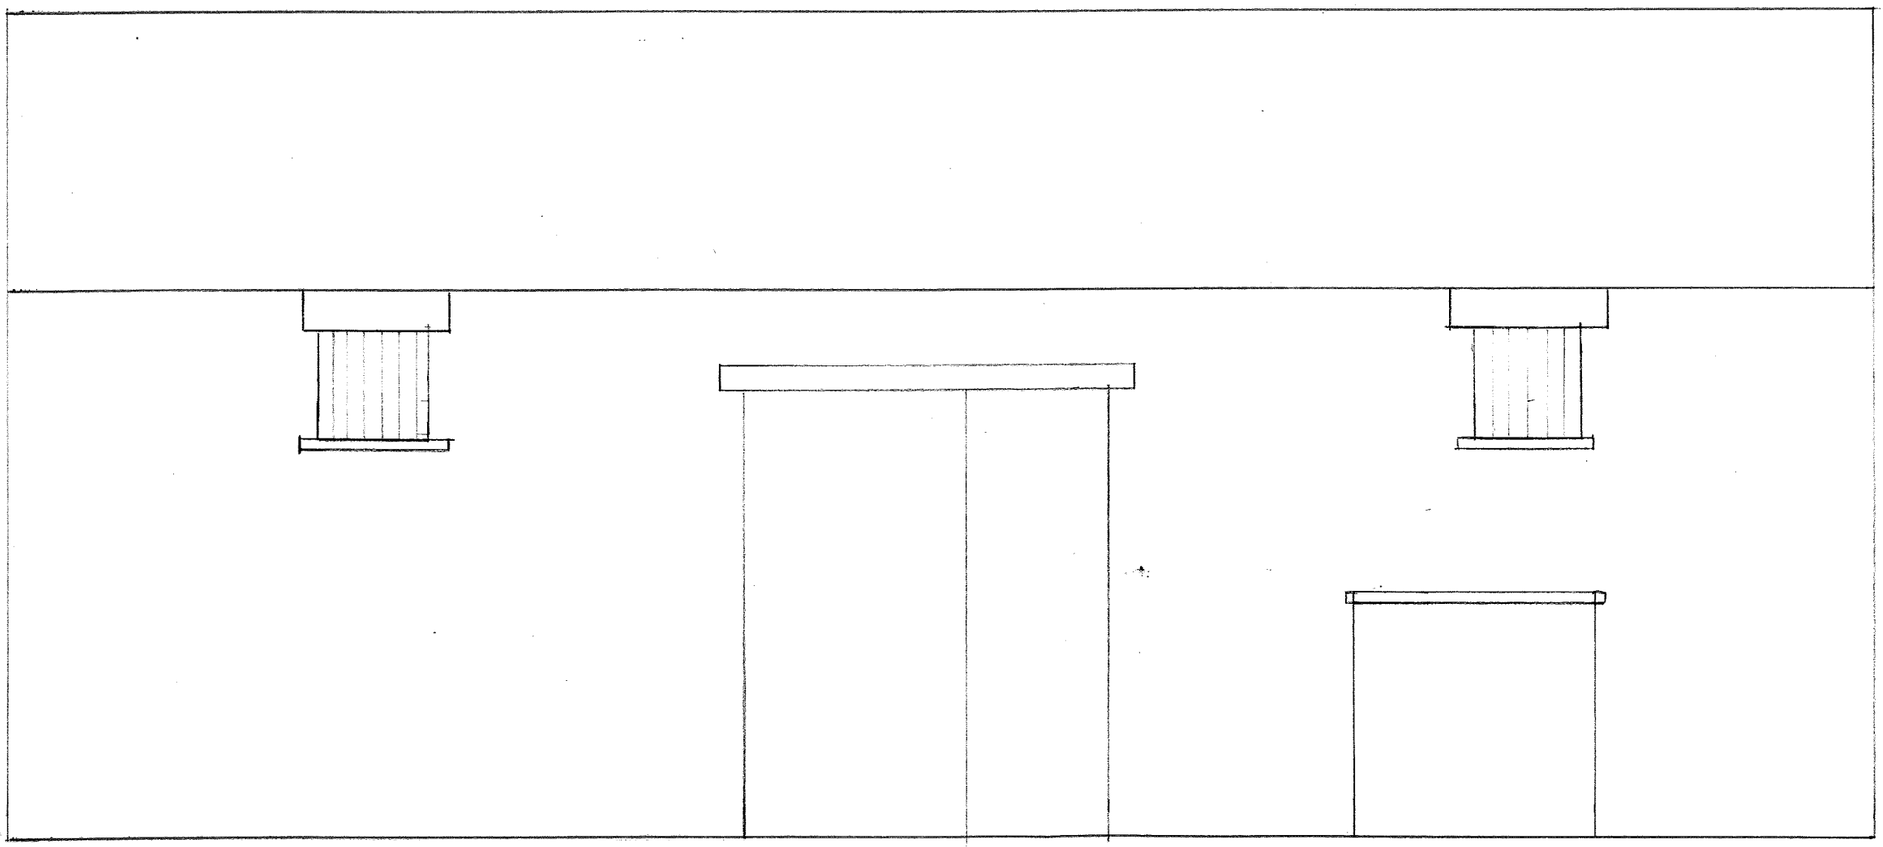

Mrs Whiting
Barn behind Endon Bank Farm
Church Lane
Endon

13th July 2009

Mrs Whiting
166 Basford Bridge Lane
Cheddleton
Leek

1:50
South Facing Gable

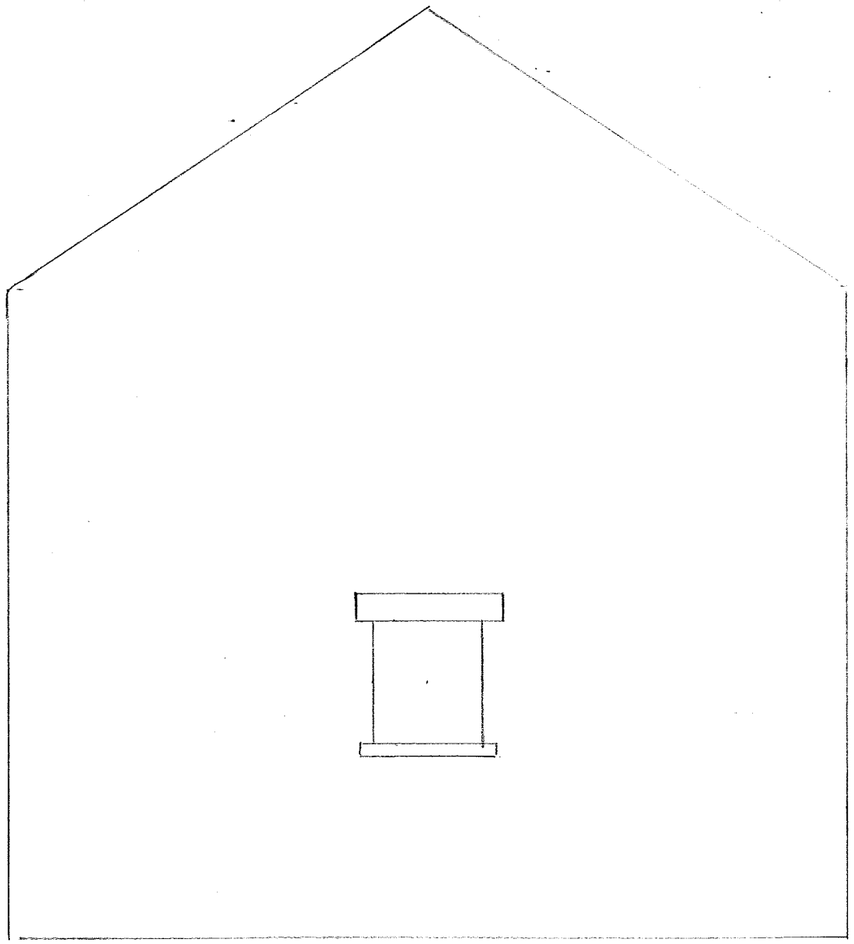

South gable has diminishing ground, so is higher than the North. A pitch hole opening has been added to the South gable to add more light in to dark end of barn, but has since been blocked up. A barn floor has been added to give wall stability as all walls are either bowed or cracked. A slatted floor was to be added suitable for storing hay/straw.

North Facing Gable
Crack to left side has been joint tied and pointed.
Once again small vertical slits are randomly placed across the gables.

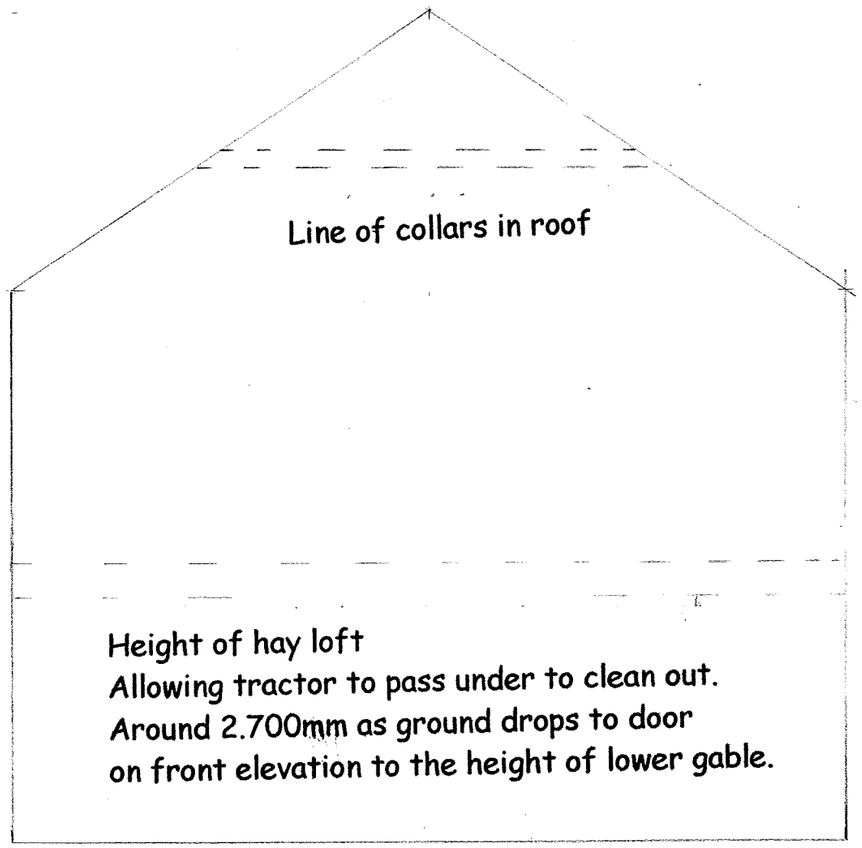

Height of hay loft
Allowing tractor to pass under to clean out.
Around 2.700mm as ground drops to door
on front elevation to the height of lower gable.

Mrs Whiting
Barn behind Endon Bank Farm
Church Lane
Endon

13th July 2009

1:50
West Elevation

Mrs Whiting
166 Basford Bridge Lane
Cheddleton
Leek

Small section of back was rebuilt
using fallen stone and lime mortar.

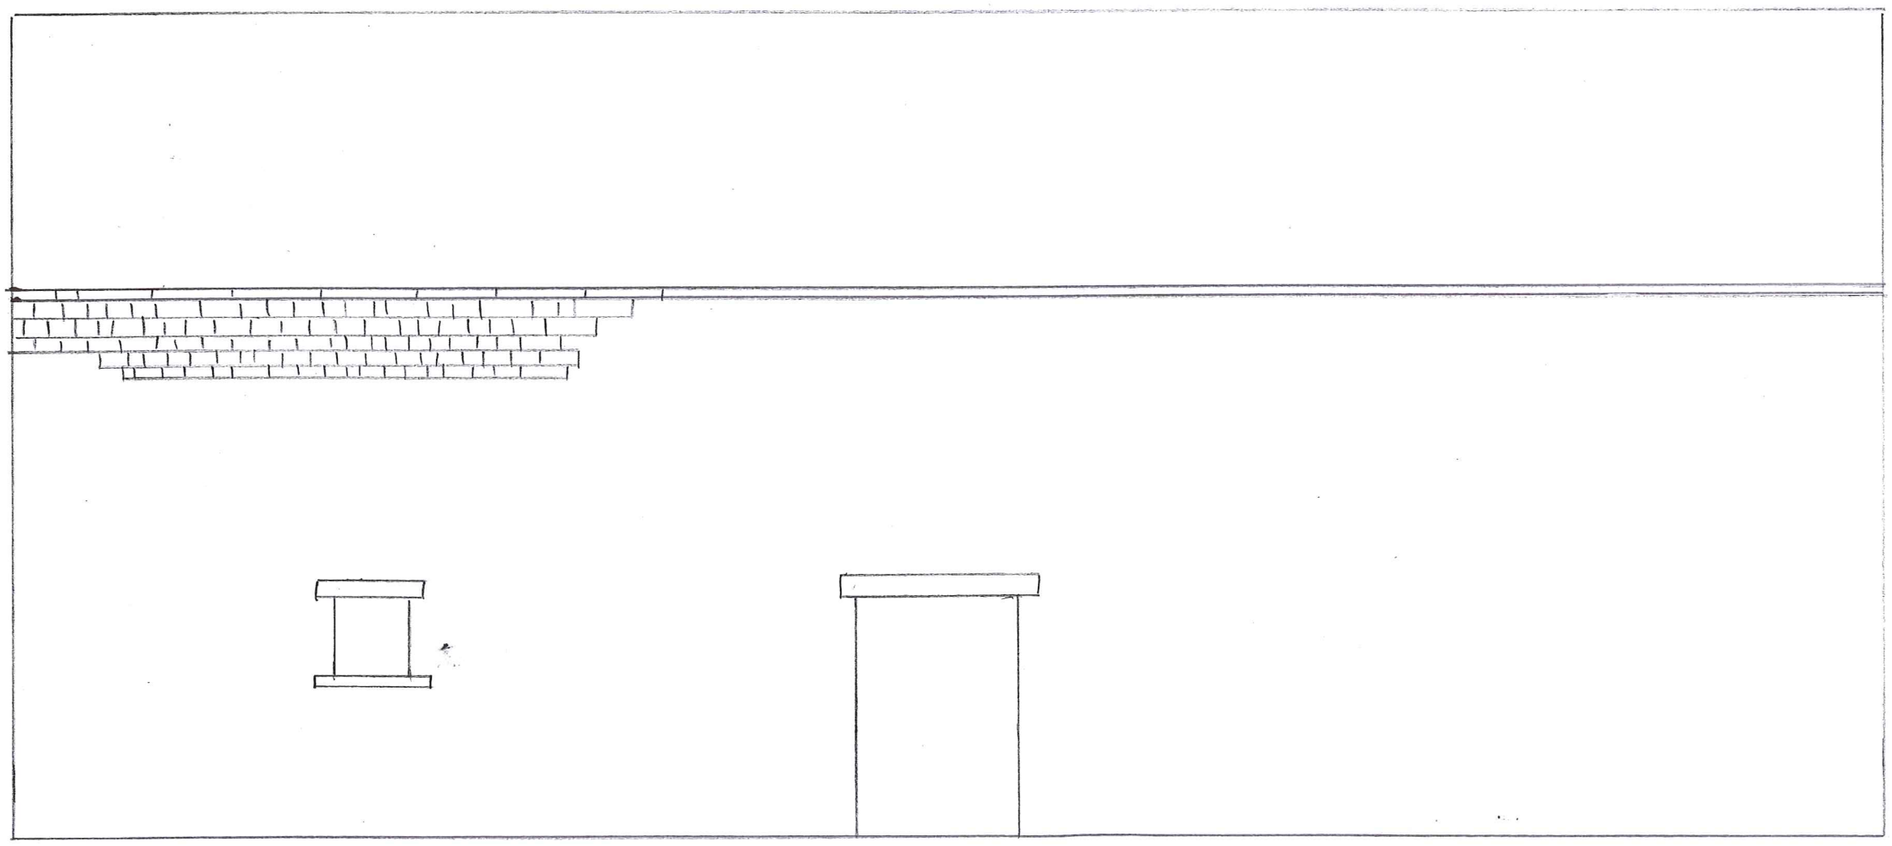

09/00733