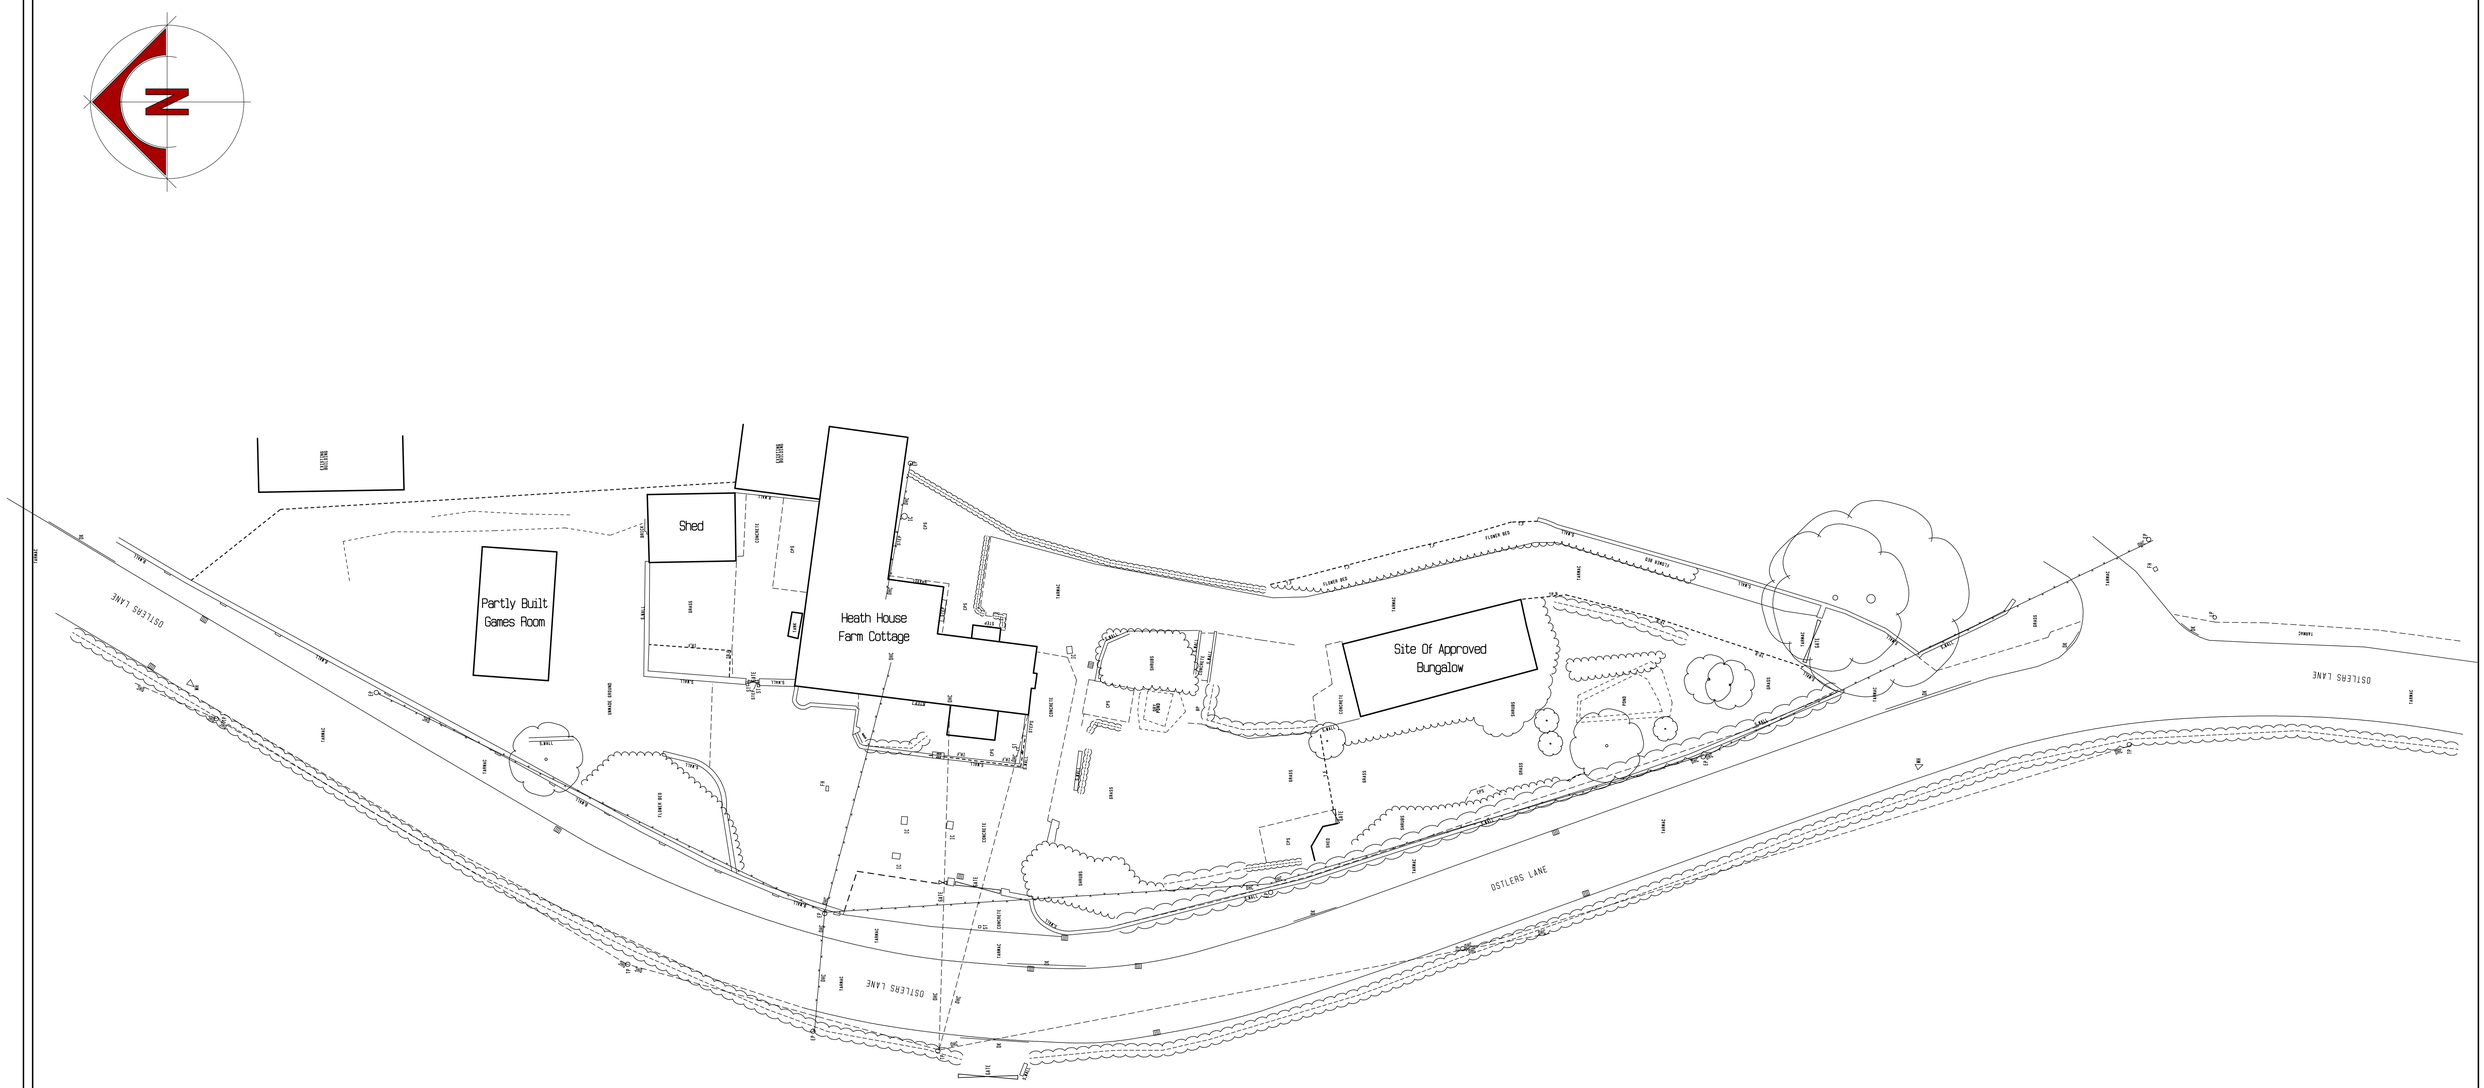



0.0m 5.0m 10.0m 15.0m

scale bar @ 1:250

# Mr J Carr

PROPOSED DWELLING
HEATH HOUSE FARM COTTAGE,
OSTLERS LANE,
CHEDDLETON,
STAFFORDSHIRE, ST13 7DQ.

EXISTING CONDITIONS
SITE PLAN

| Date | Sheet | Scale |
|---|---|---|
| DECEMBER 2016 | A1 | 1:250 |
| Drg No. | Rev. | Drawn |
| 2016-2197-01 | B | SURVEY ENG. |

A - 08/08/2017 - TITLE SHEET AMENDED
B - 03/12/2017 - PLAN UPDATED FOR PLANNING SUBMISSION

SAMMONS Architectural LIMITED
Chartered Institute of Architectural Technologists Registered Practice
10 Cawdry Buildings, Fountain Street, Leek. ST13 6JP
Telephone: 01538 386002
E-mail: info@sammonsltd.co.uk
Web: www.sammonsltd.co.uk

This drawing is copyright.
All dimensions must be checked prior to commencement.