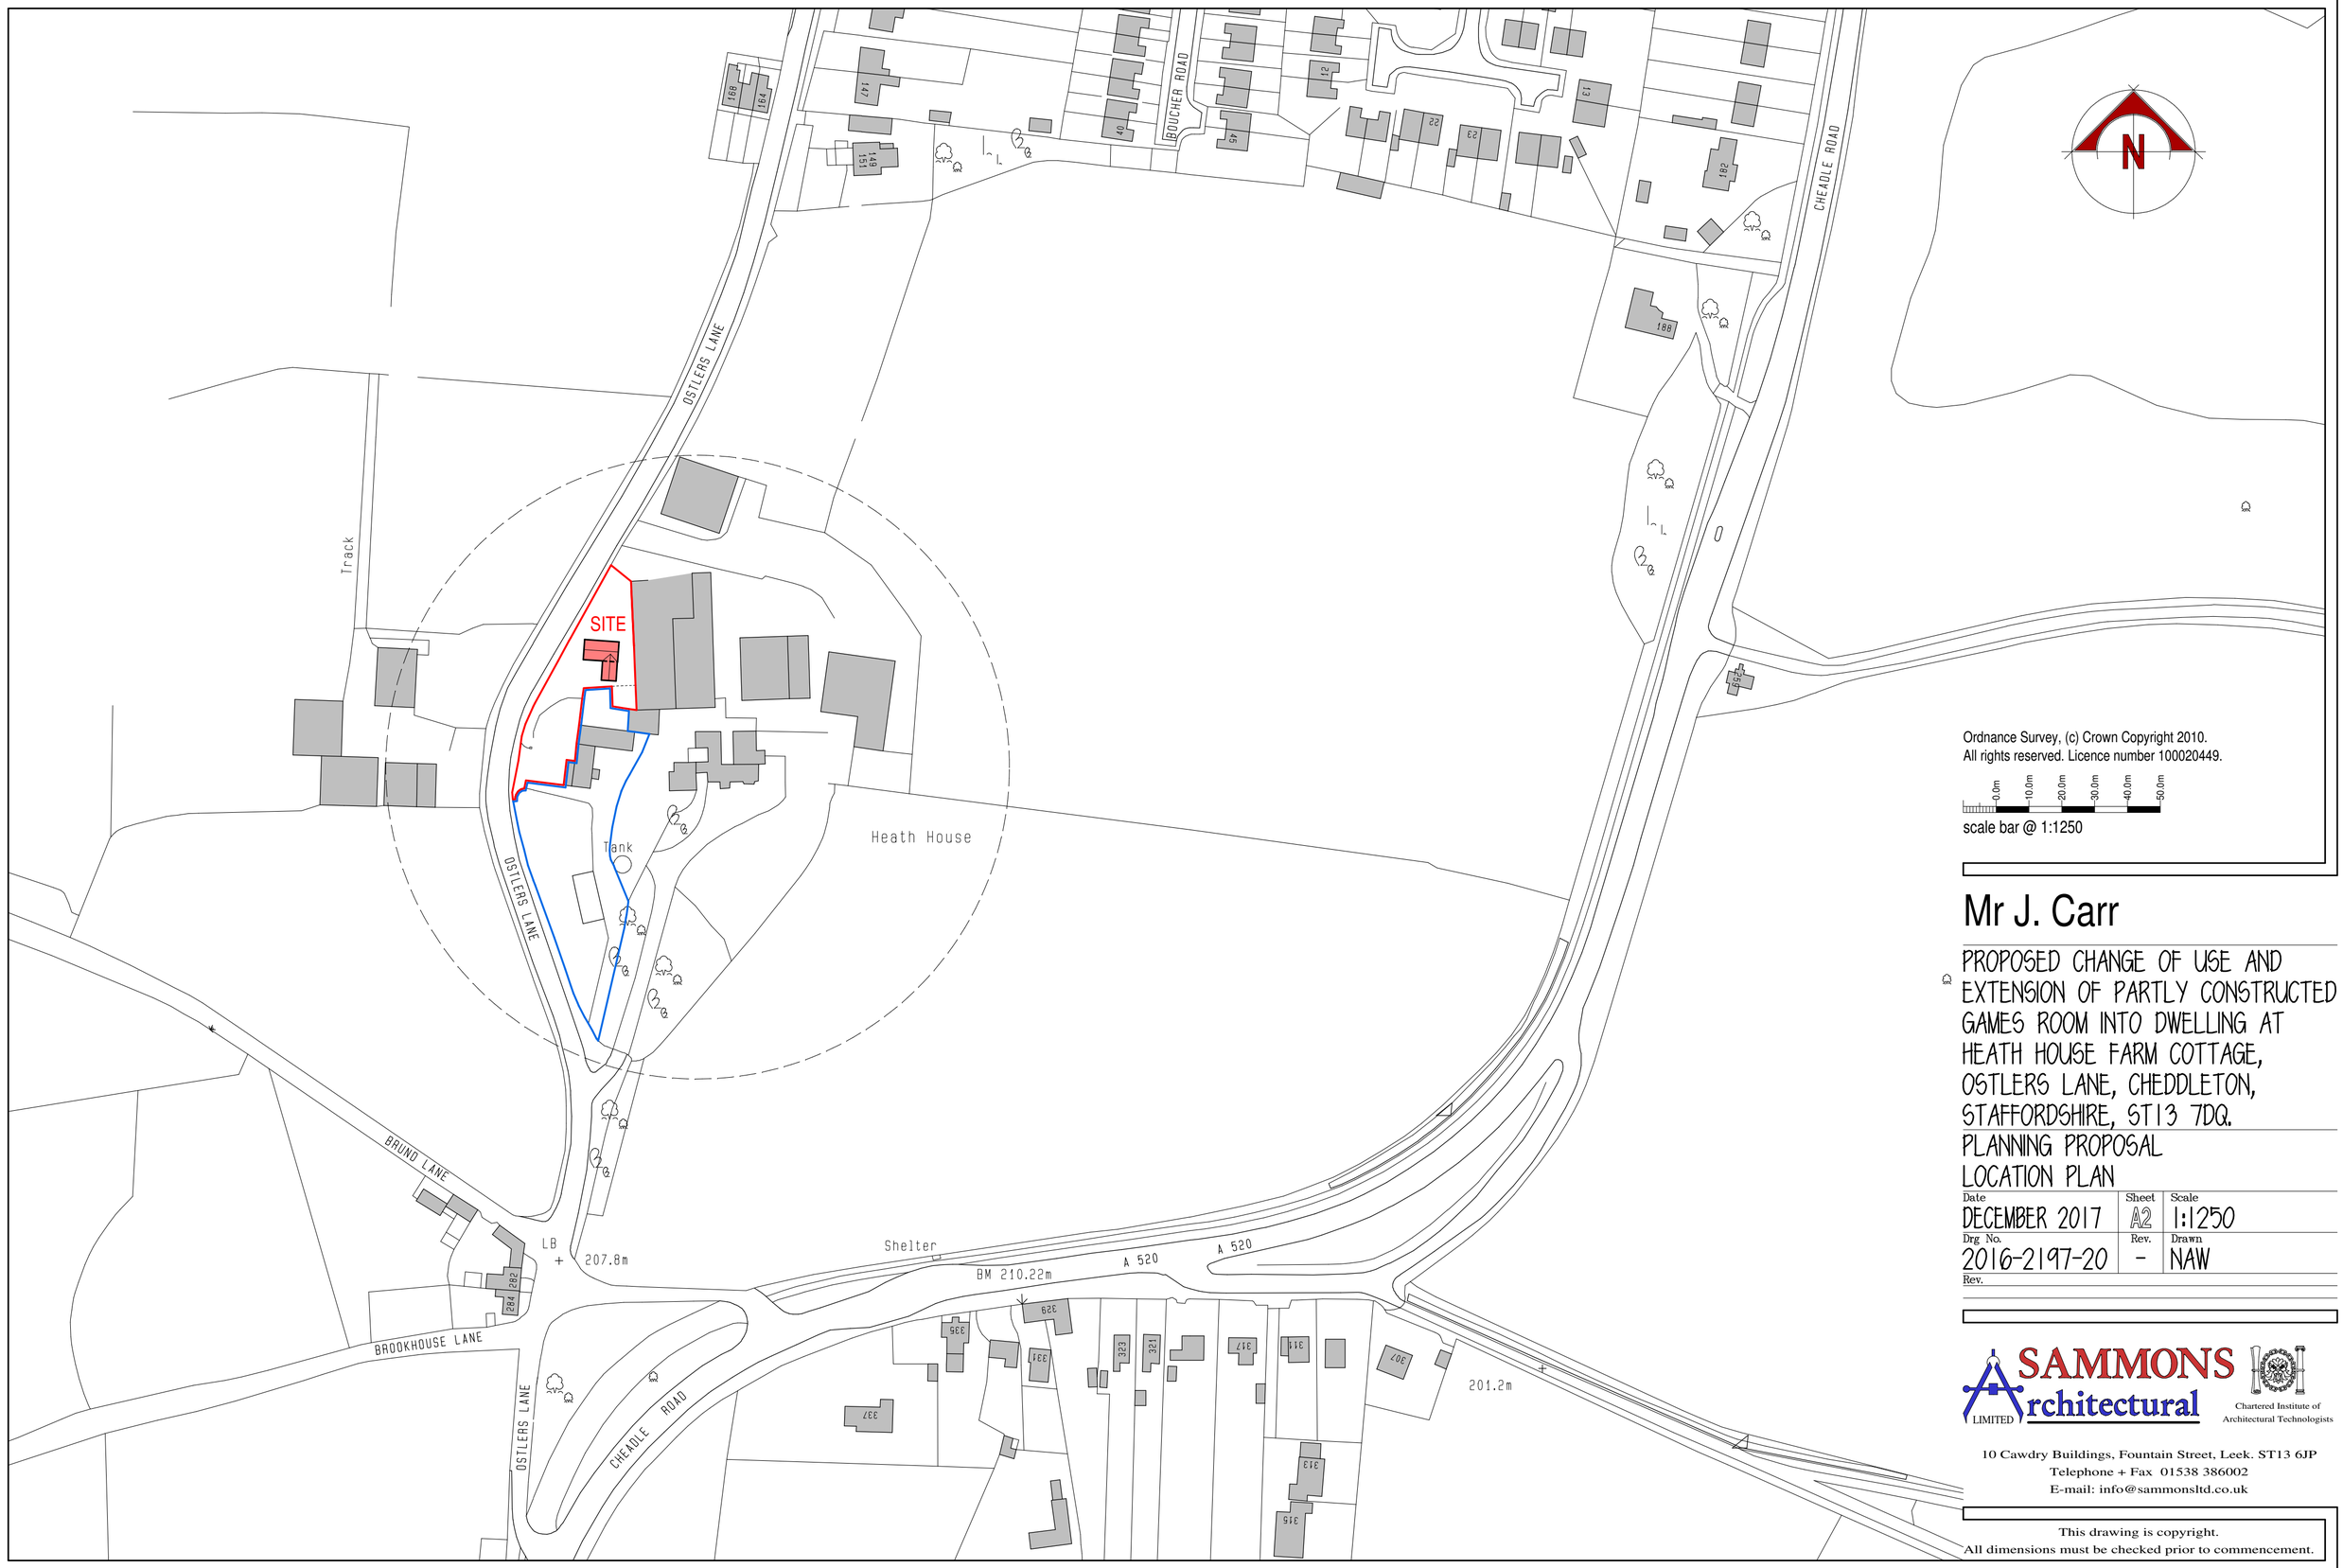


Ordnance Survey, (c) Crown Copyright 2010.
All rights reserved. Licence number 100020449.

0.0m 10.0m 20.0m 30.0m 40.0m 50.0m

scale bar @ 1:1250

Mr J. Carr

PROPOSED CHANGE OF USE AND EXTENSION OF PARTLY CONSTRUCTED GAMES ROOM INTO DWELLING AT HEATH HOUSE FARM COTTAGE, OSTLERS LANE, CHEDDLETON, STAFFORDSHIRE, ST13 7DQ.

PLANNING PROPOSAL
LOCATION PLAN

Date	Sheet	Scale
DECEMBER 2017	A2	1:1250
Drg No.	Rev.	Drawn
2016-2197-20	-	NAW
Rev.		

SAMMONS Architectural LIMITED
Chartered Institute of Architectural Technologists
10 Cawdry Buildings, Fountain Street, Leek. ST13 6JP
Telephone + Fax 01538 386002
E-mail: info@sammonsltd.co.uk

This drawing is copyright.
All dimensions must be checked prior to commencement.