Ryder Ford
ASSOCIATES
DEVELOPMENT CONSULTANTS
ARCHITECTURE : PLANNING
BUILDING SURVEYING AND CONSERVATION
FARM AND COUNTRYSIDE
PARKSIDE PARK ROAD LEEK
STAFFORDSHIRE ST13 8JT 01538 398290

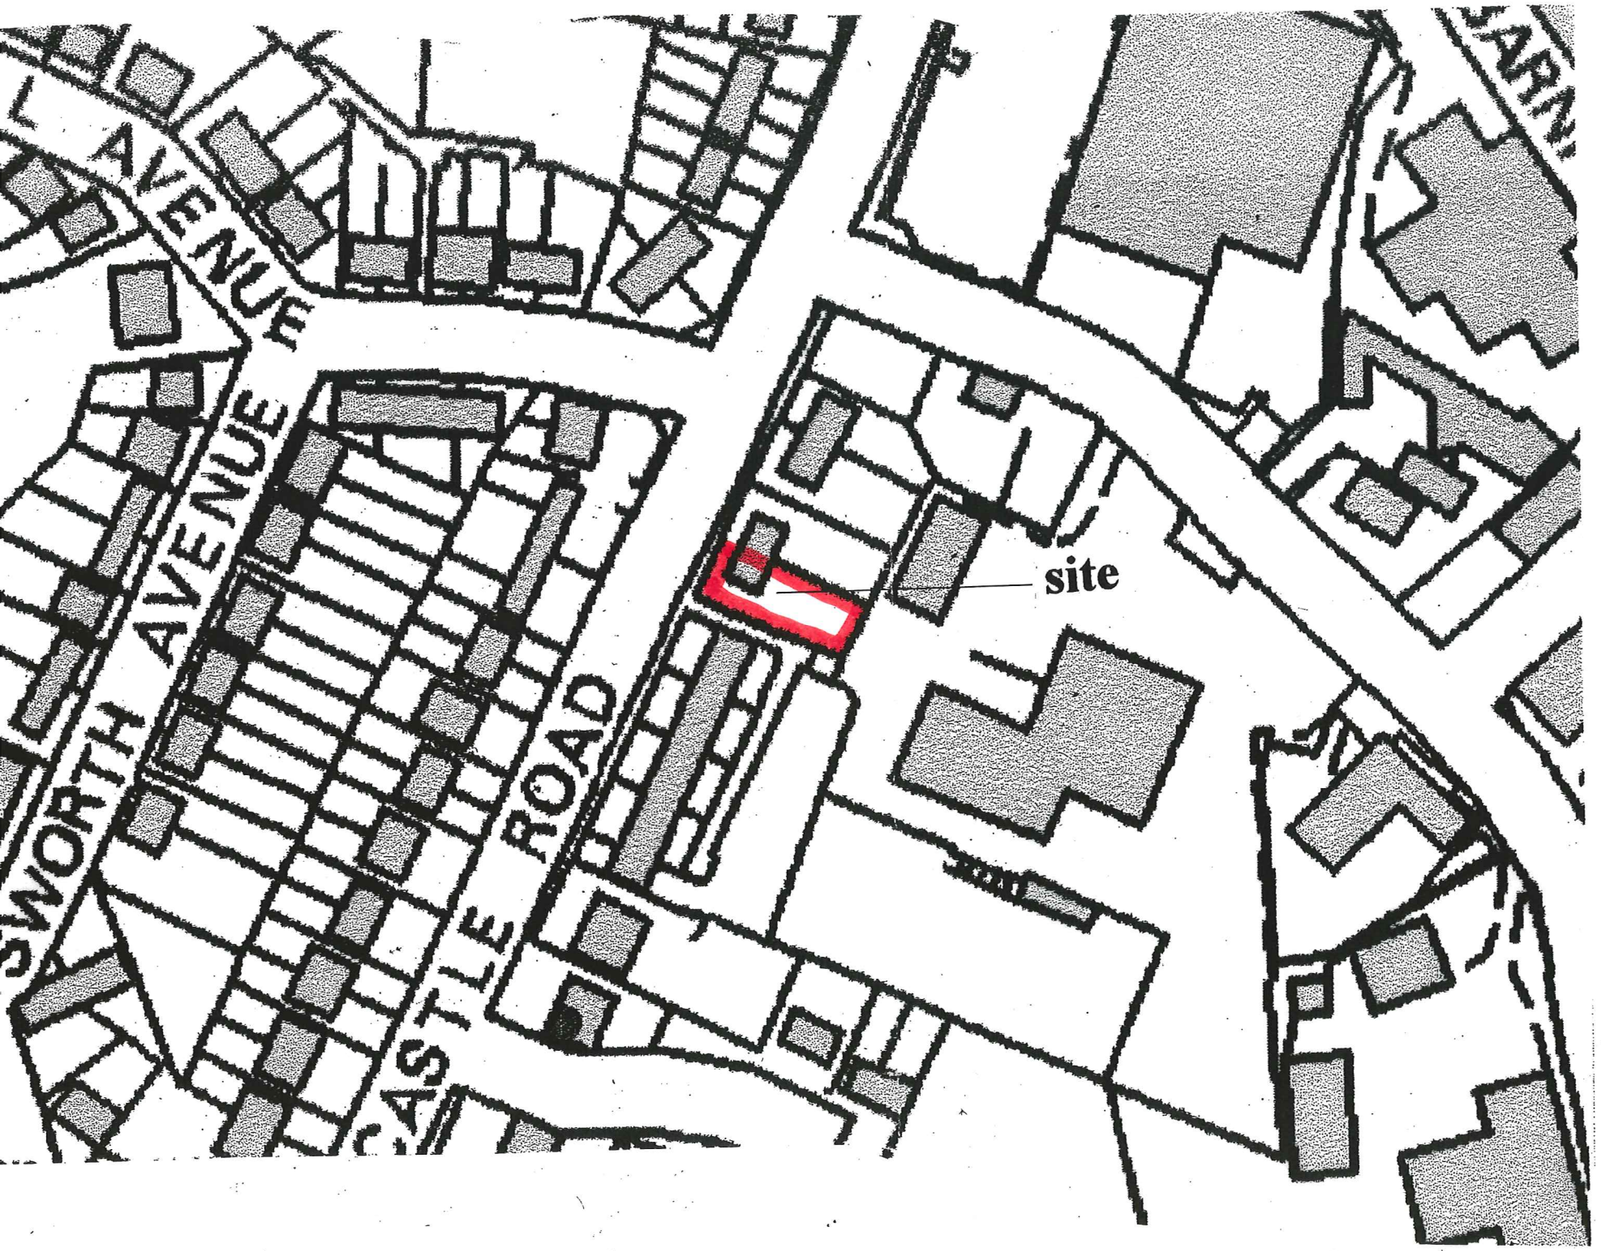

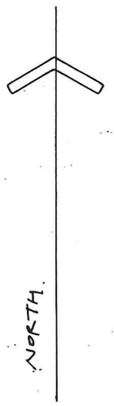

09/00713/ FU JUL 2009

DRAWING NO. 23NL 01 SITE LOCATION 1:1250 /

PROPOSED REAR EXTENSION TO DWELLING HOUSE AT
23 NEWCASTLE ROAD LEEK ST13 5RT

06 2009

0

ROPOSED 1:50

G HOUSE AT

Ryder Ford
ASSOCIATES

DEVELOPMENT CONSULTANTS

ARCHITECTURE : PLANNING

BUILDING SURVEYING AND CONSERVATION
FARM AND COUNTRYSIDE

PARKSIDE PARK ROAD LEEK
STAFFORDSHIRE ST13 8JT 01538 398290

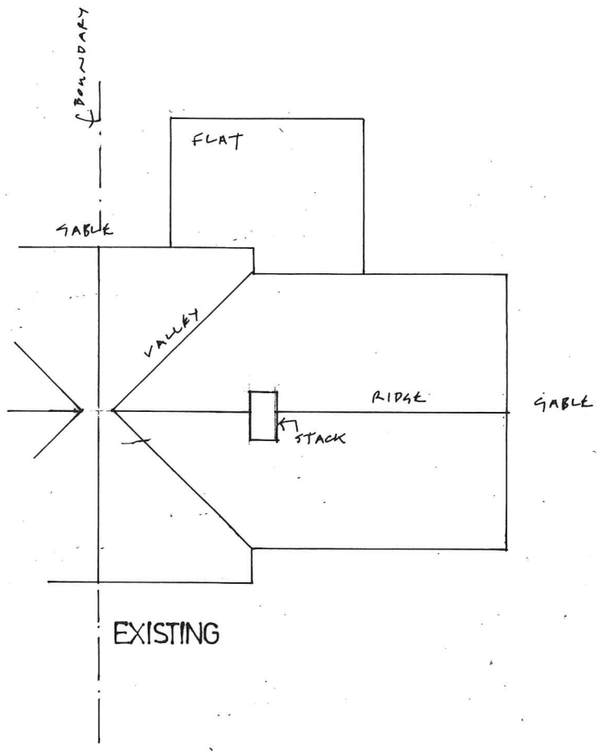

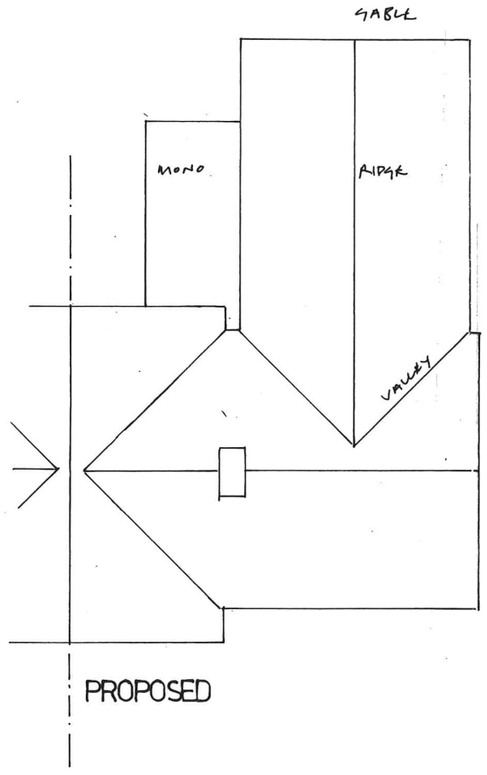

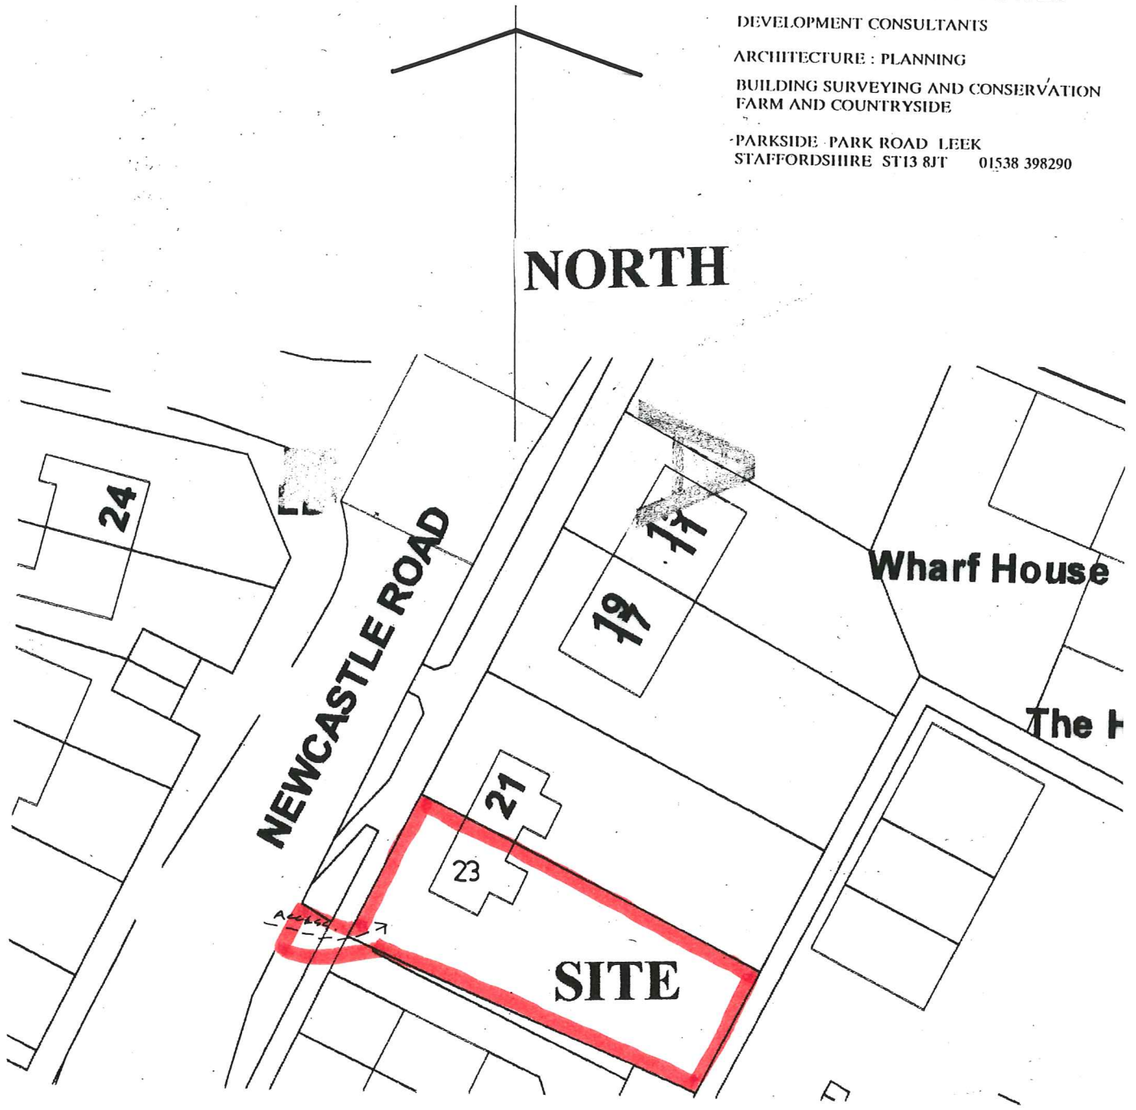

09/00713/ FUL 1 JUL 2009 - SMD

DRAWING NO. **23NL 07 ROOF PLAN 1:100 / BLOCK PLAN 1:500**

PROPOSED REAR EXTENSION TO DWELLING HOUSE AT
23 NEWCASTLE ROAD LEEK ST13 5RT

07 2009