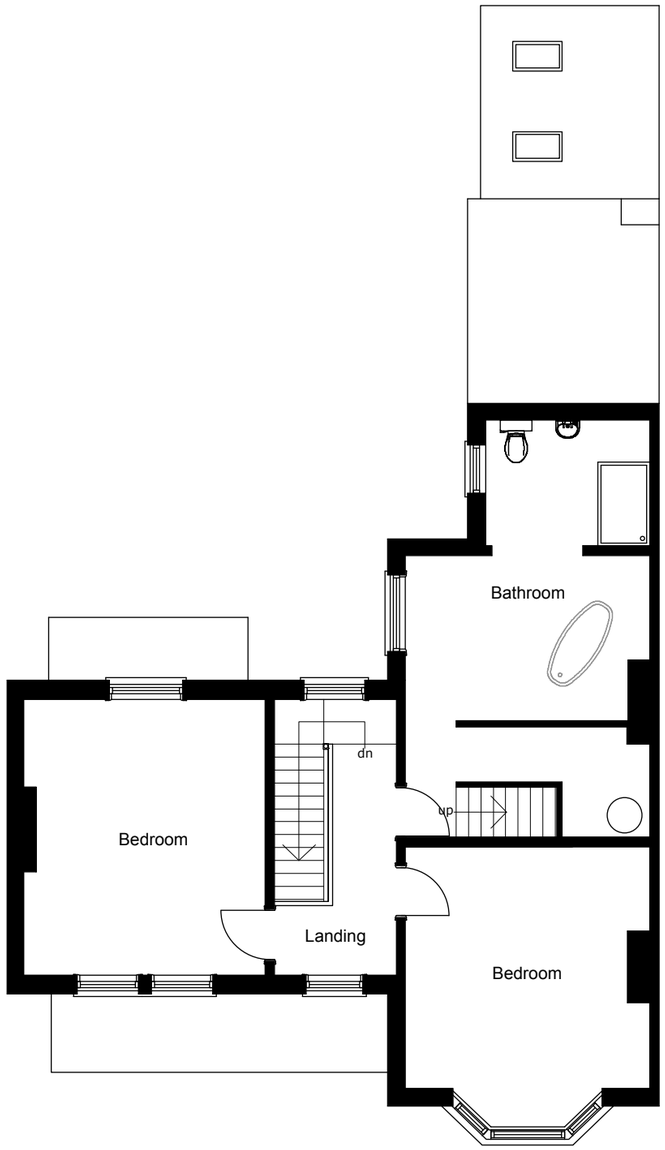

EXISTING FIRST FLOOR PLAN_1:100@A3

PLANNING

Scale Bar 1:100

0 1 2 3 4 5 6 7 8 9 10 [m]

All dimensions to be checked on site prior to manufacture and construction being carried out.

REVISION	DATE	DESCRIPTION

CLIENT:	MR & MRS MASON
PROJECT:	PROPOSED RESIDENTIAL EXTENSION
ADDRESS:	125 LEEK ROAD, STOCKTON BROOK, ST9 9NJ
DRAWING TITLE:	EXISTING FIRST FLOOR PLAN
SCALE: 1:100@A3	DATE: 12.05.17
DRAWING NO:	**A004_P_011**

Material Studio

| T 01616352017 | E studio@materialstudio.co.uk | W www.materialstudio.co.uk |