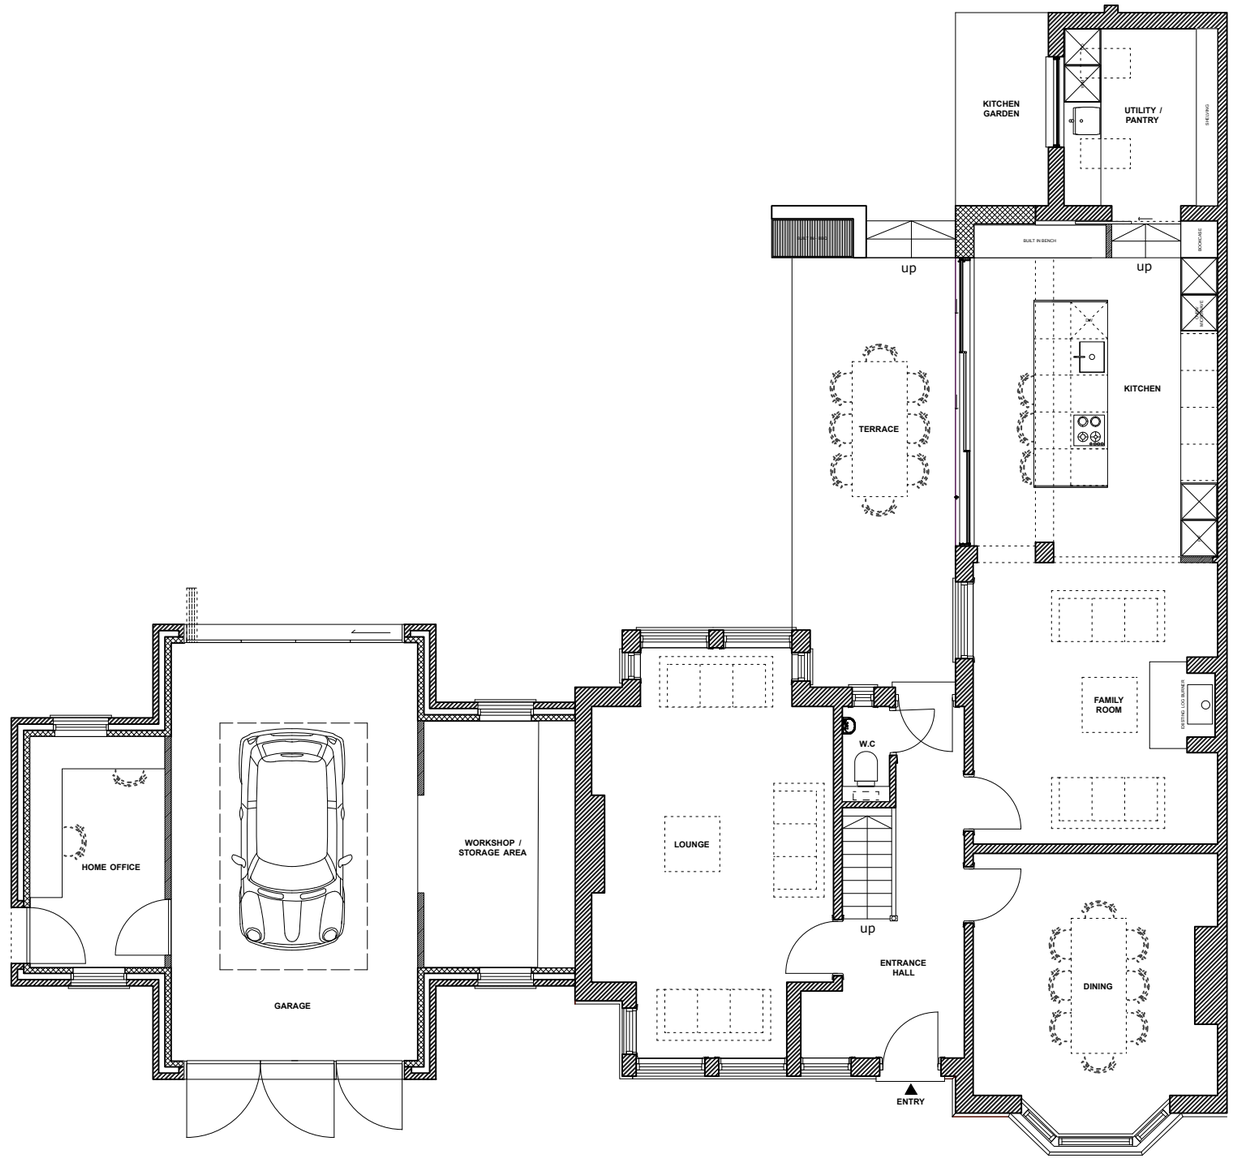


PROPOSED GROUND FLOOR PLAN_1:100@A3

PLANNING

Scale Bar 1:100

0 1 2 3 4 5 6 7 8 9 10 [m]

All dimensions to be checked on site prior to manufacture and construction being carried out.

REVISION	DATE	DESCRIPTION

CLIENT: MR & MRS MASON

PROJECT: PROPOSED RESIDENTIAL EXTENSION

ADDRESS: 125 LEEK ROAD, STOCKTON BROOK, ST9 9NJ

DRAWING TITLE: PROPOSED GROUND FLOOR PLAN

SCALE: 1:100@A3 DATE: 12.05.17

DRAWING NO: **A004_P_100**

Material Studio

|T 01616352017 |E studio@materialstudio.co.uk |W www.materialstudio.co.uk|