

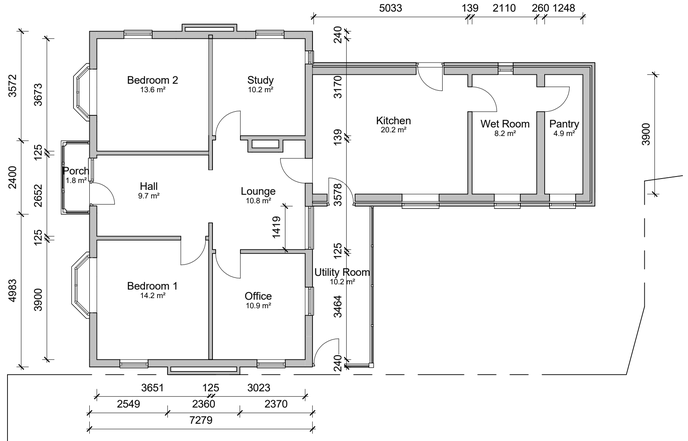



## 1 L 0 Existing Ground Floor
1 : 100

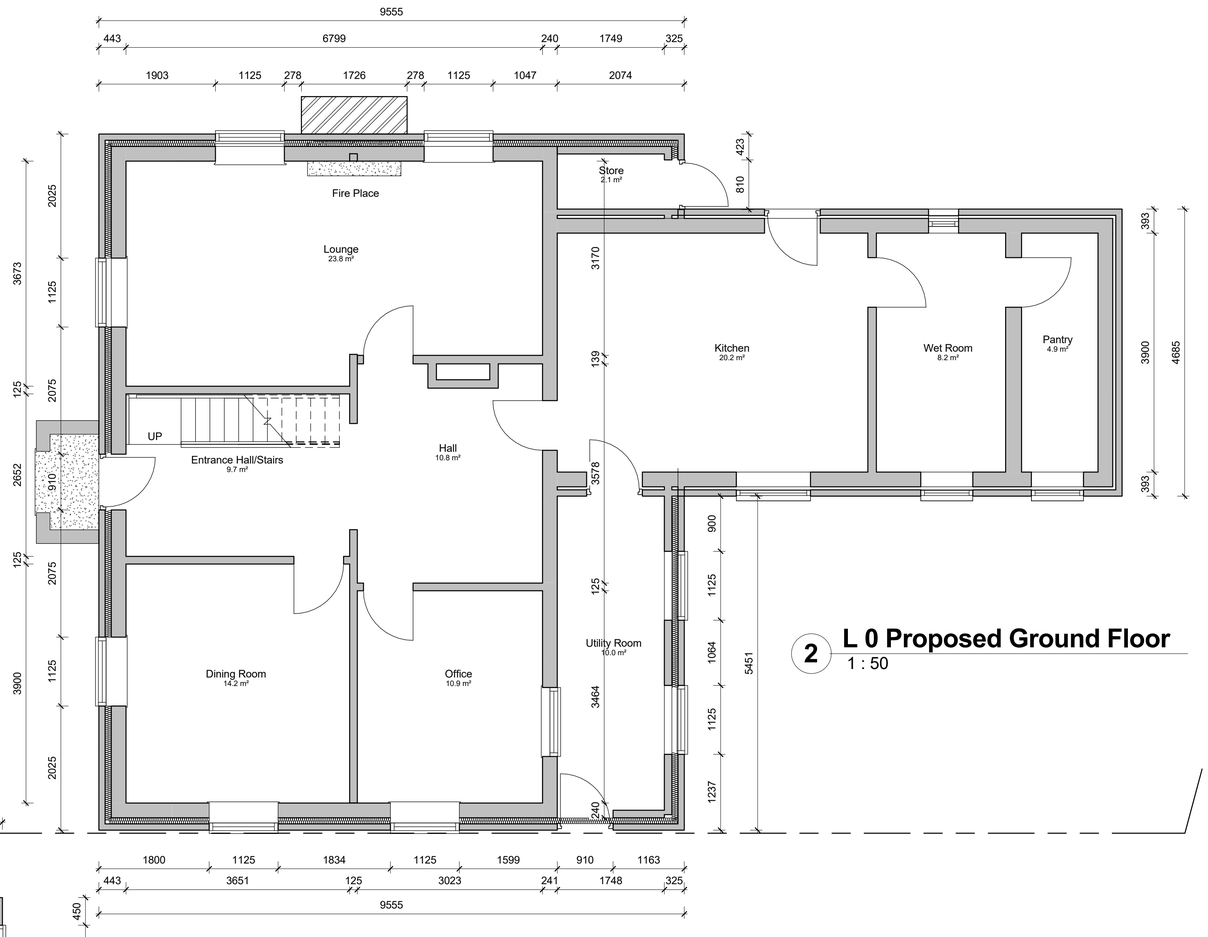


## 2 L 0 Proposed Ground Floor
1 : 50

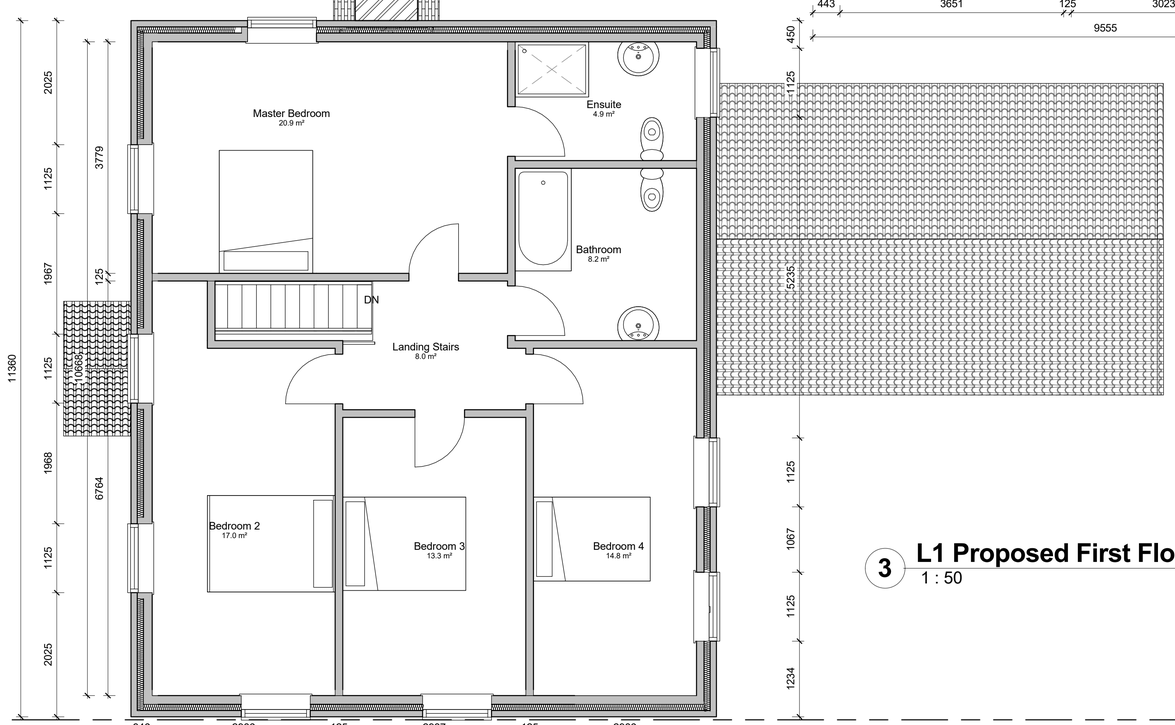


## 3 L1 Proposed First Floor
1 : 50

North

**WARNING:-** THIS MAY BE A REDUCED SIZE PRINT, CHECK SCALES BELOW.

SCALE: 1 to 50

0 2.5m 5m


Kirk Designs

Holly Berry House
Main Road,
Shavington,
Cheshire,
CW2 5DX

Tel; 01270 652436
Email graham@kirk-designs.co.uk


These drawings are to be used for planning and design purposes only.

There use is restricted to a visual representation, they are not to be used as a reference or guide to constructing the depicted work. No guarantee is implied or given to the requirements of materials or building regulation compliance within these drawings.

For full construction details, refer to building regulation drawings only.

Building contractors are advised to clarify dimensions with the author when setting out on site.

All sizes shown in millimetres.


*No reproduction of these plans and related documentation is permitted without the written consent of the author and full payment has been received.*
*©Copyright Kirk Designs 2017*


| No. | Description | Date |
|---|---|---|
| 1 | Revised standard wording to drawing sheet | 05/12/2017 |

Mr and Mrs Edwards
Oaklea
Dilhorne Road
Forsbrook
Stoke-on-trent
Staffordshire
STll 9DL

Project Number 1711141

| | |
|---|---|
| Date | Issue Date |
| Drawn by | G.K. |
| Validated | A.K. |
| Title | Floor Plans |
| A101-A1 | Scale: As indicated |