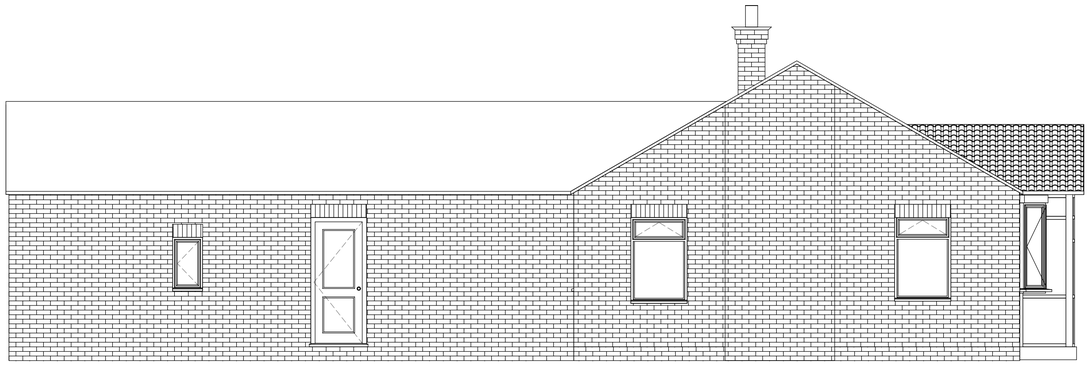

1 Existing North Elevation
1 : 50



3 Existing East Elevation
1 : 50



2 Existing South Elevation
1 : 50



4 Existing West Elevation
1 : 50

WARNING:- THIS MAY BE A REDUCED SIZE PRINT, CHECK SCALES BELOW.

SCALE: 1 to 50

0 2.5m 5m

Kirk Designs

Holly Berry House
Main Road,
Shavington,
Cheshire,
CW2 5DX

Tel; 01270 652436
Email graham@kirk-designs.co.uk

These drawings are to be used for planning and design purposes only.

There use is restricted to a visual representation, they are not to be used as a reference or guide to constructing the depicted work. No guarantee is implied or given to the requirements of materials or building regulation compliance within these drawings.

For full construction details, refer to building regulation drawings only.

Building contractors are advised to clarify dimensions with the author when setting out on site.

All sizes shown in millimetres.

No reproduction of these plans and related documentation is permitted without the written consent of the author and full payment has been received.
©Copyright Kirk Designs 2017

No.	Description	Date
1	Revised standard wording to drawing sheet	05/12/2017

Mr and Mrs Edwards
Oaklea
Dilhorne Road
Forsbrook
Stoke-on-trent
Staffordshire
STll 9DL

Project Number 1711141

Date	Issue Date
Drawn by	G.K.
Validated	A.K.
Title	Existing Elevations
A120-A1	Scale 1 : 50