
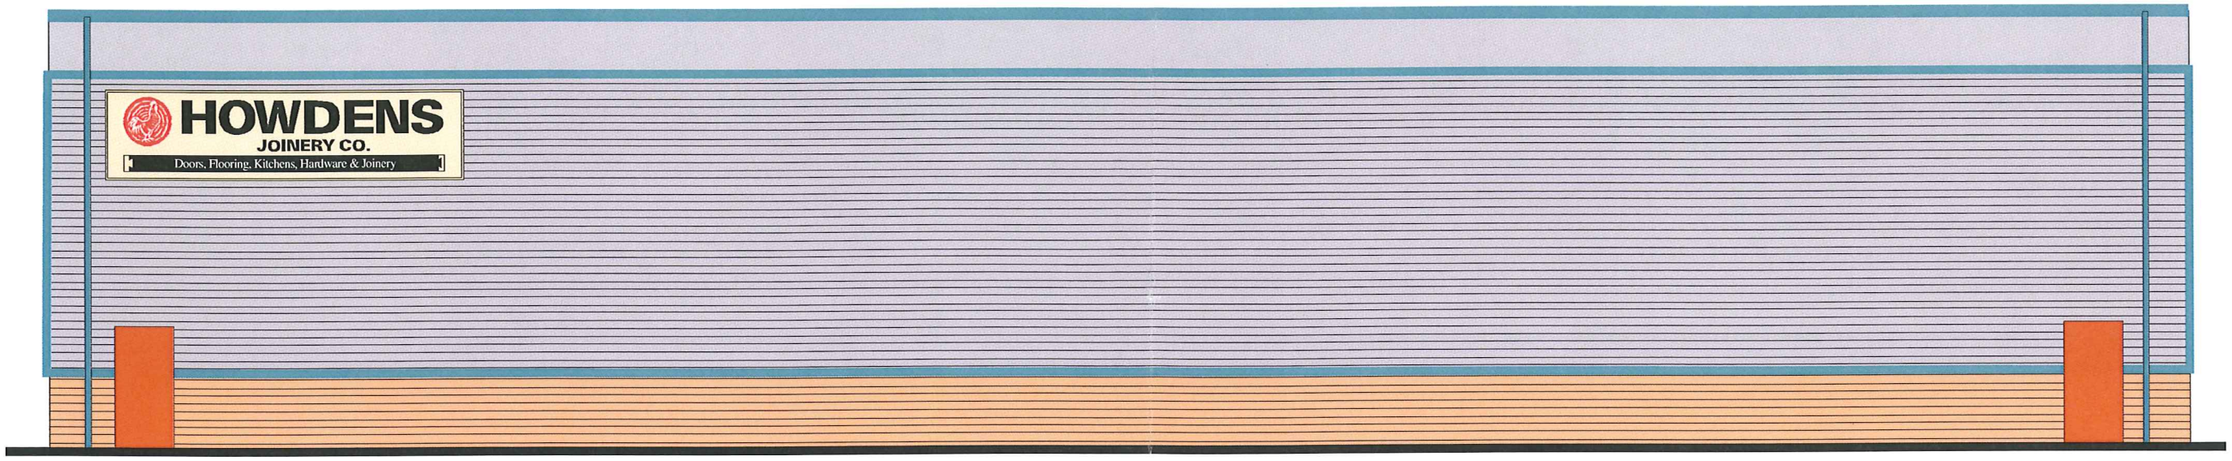


09/00791

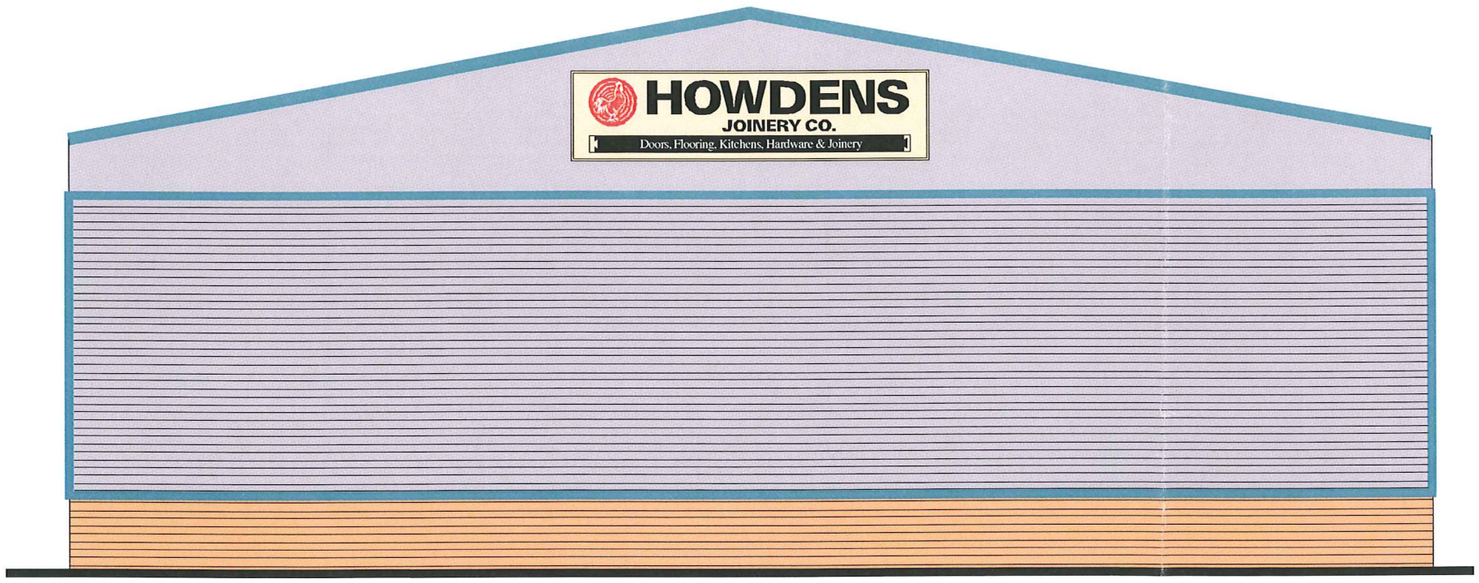


ADS CONSULTANTS

41 Hemble Way, Kingswood,
Hull. HU7 3ET

Telephone: 01482 824243
Fax: 01482 886000


ADS GROUP ©

Revisions:	
Client:	HOWDENS
Location :	BIDDULPH
	page 2
Project:	Elevation Signs
Scale:	A3 -1:100
Date:	13/7/09
Drawn by:	LW
Drg. No.:	00030AD/01

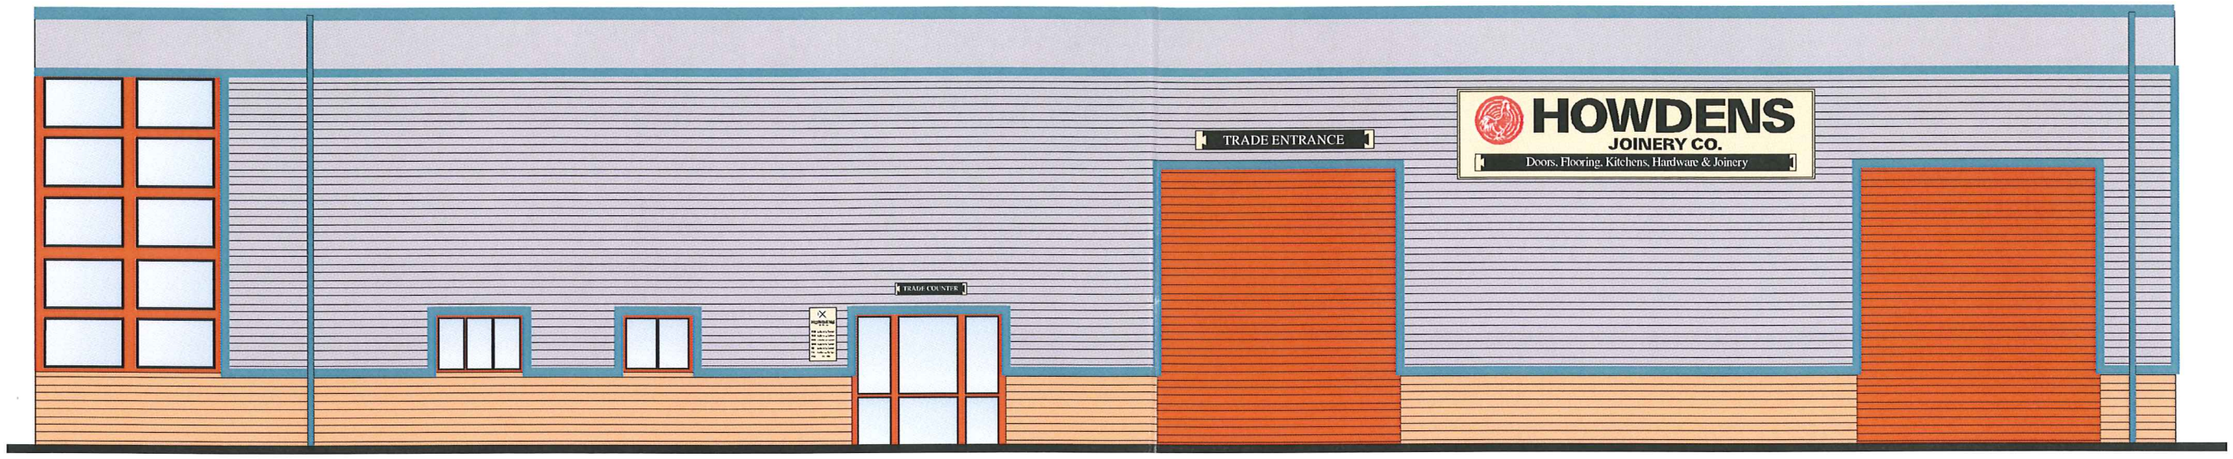

09/00791

SIGN 1,2,3 & 4: 6000 x 1500mm

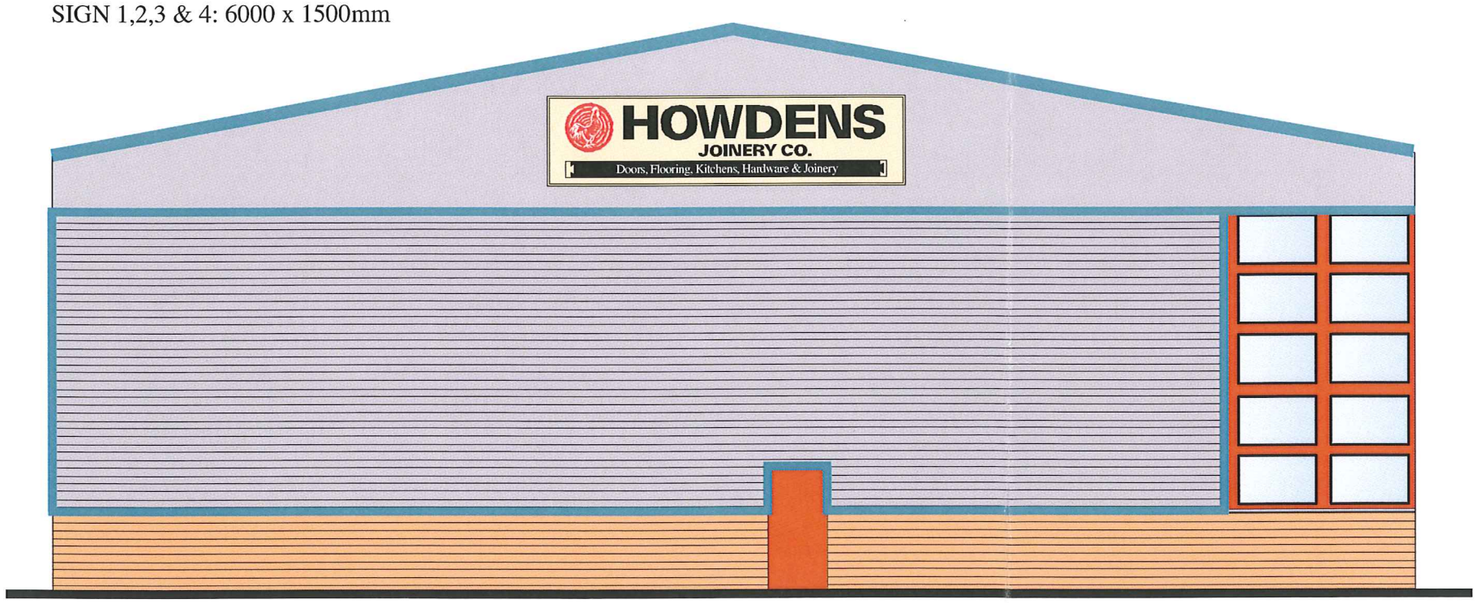

Main Signs

Eurotrim frames manufactured from 2mm thick aluminium powder coated to cream BS 10C31
Frames to encapsulate 5mm thick acrylic panels in atuglas cream 41008 fitted with 20mm x 5mm hanging strip to the rear for hanging panel into Eurotrim frame
Panels to be fitted with 5-7 year cast vinyl graphics in black ral 9005, white ral 9003 and red ral 3020

ADS CONSULTANTS

41 Hemble Way, Kingswood,
Hull. HU7 3ET
Telephone: 01482 824243
Fax: 01482 886000

ADS GROUP ©

Revisions:	
Client:	HOWDENS
Location :	BIDDULPH
	page 1
Project:	Elevation Signs
Scale:	A3 -1:100
Date:	13/7/09
Drawn by:	LW
Drg. No.:	00030AD/01