AMENDMENT TO ORIGINAL PLAN

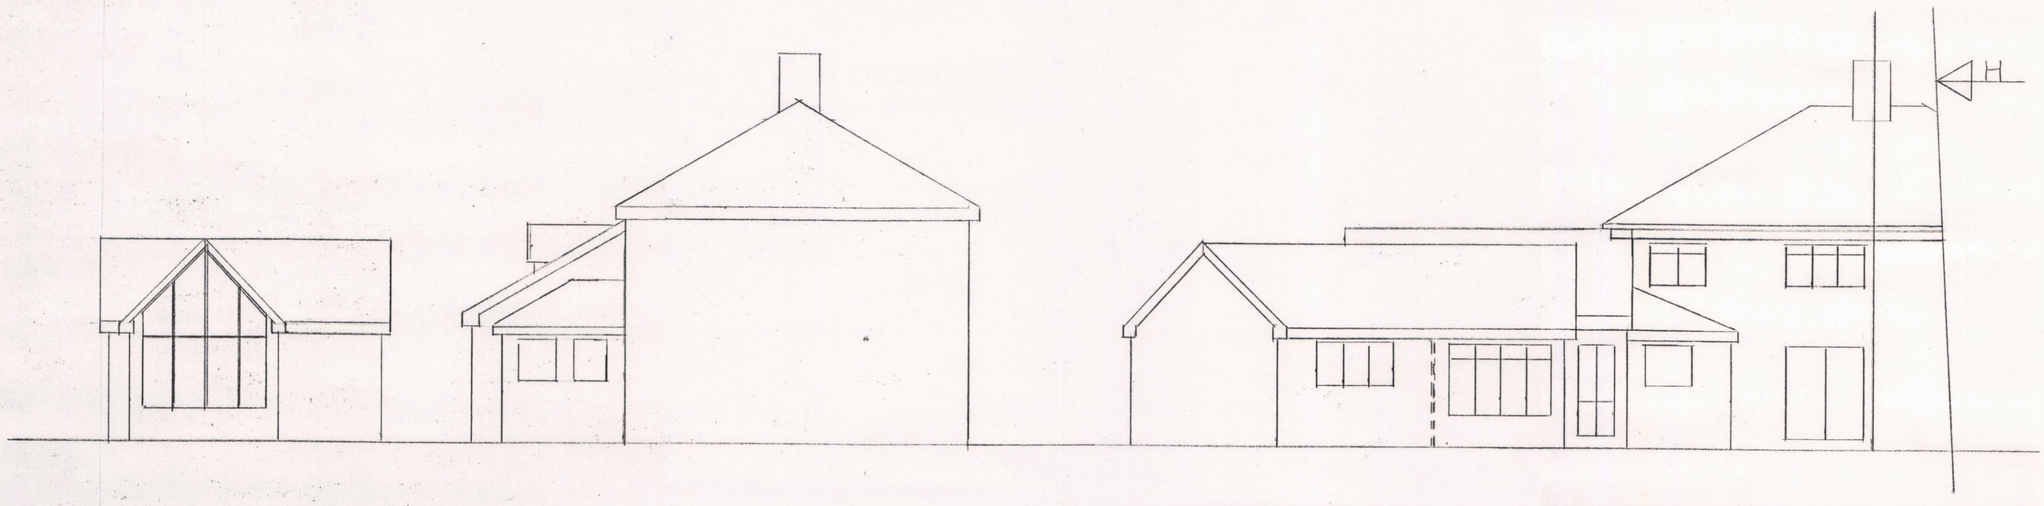

PROPOSED SIDE ELEVATION ON ARROW 'H'

PROPOSED REAR ELEVATION ON ARROW 'F'

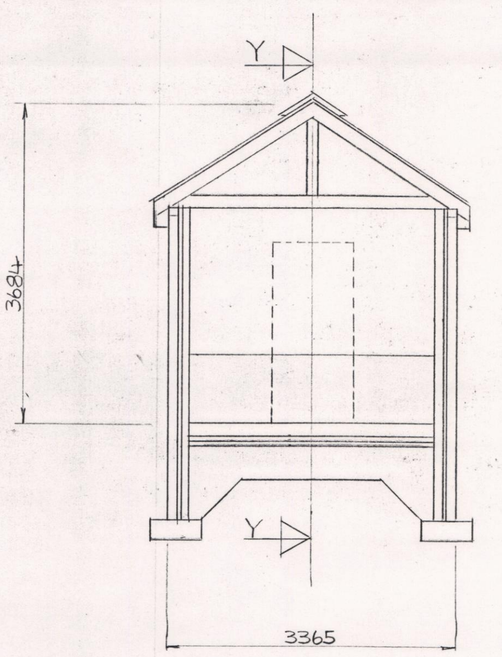

SECTIONAL ELEVATION ON 'X-X'

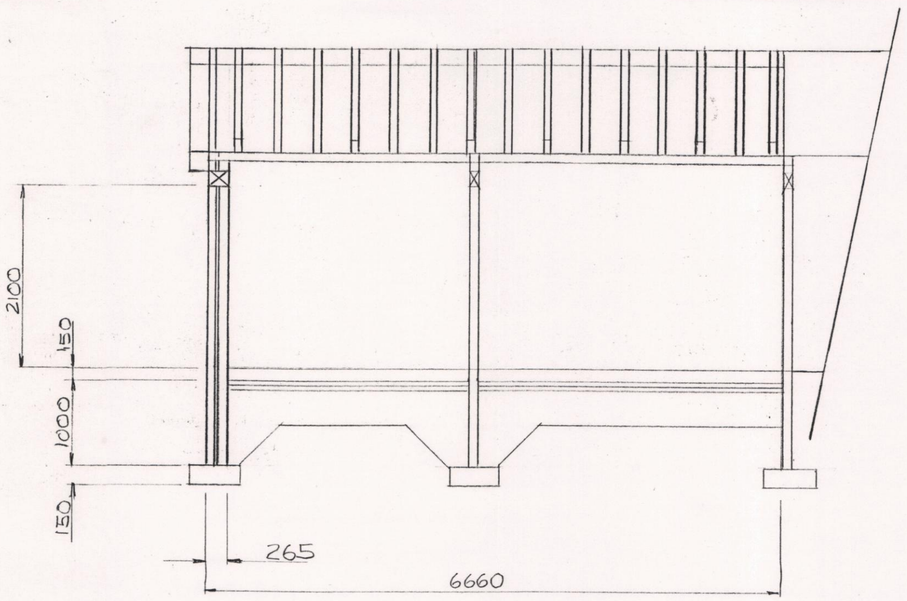

SECTIONAL ELEVATION ON 'Y-Y'

MATERIALS

WALLS :- RED SMOOTH FACED BRICK TO MATCH EXISTING BRICKS

ROOF :- HAWKINS STAFFORDSHIRE BLUE SAND FACED CLAY TILE TO MATCH EXISTING TILES

01/00827 FUL 13 AUG 2001 SMD