Existing roof plan

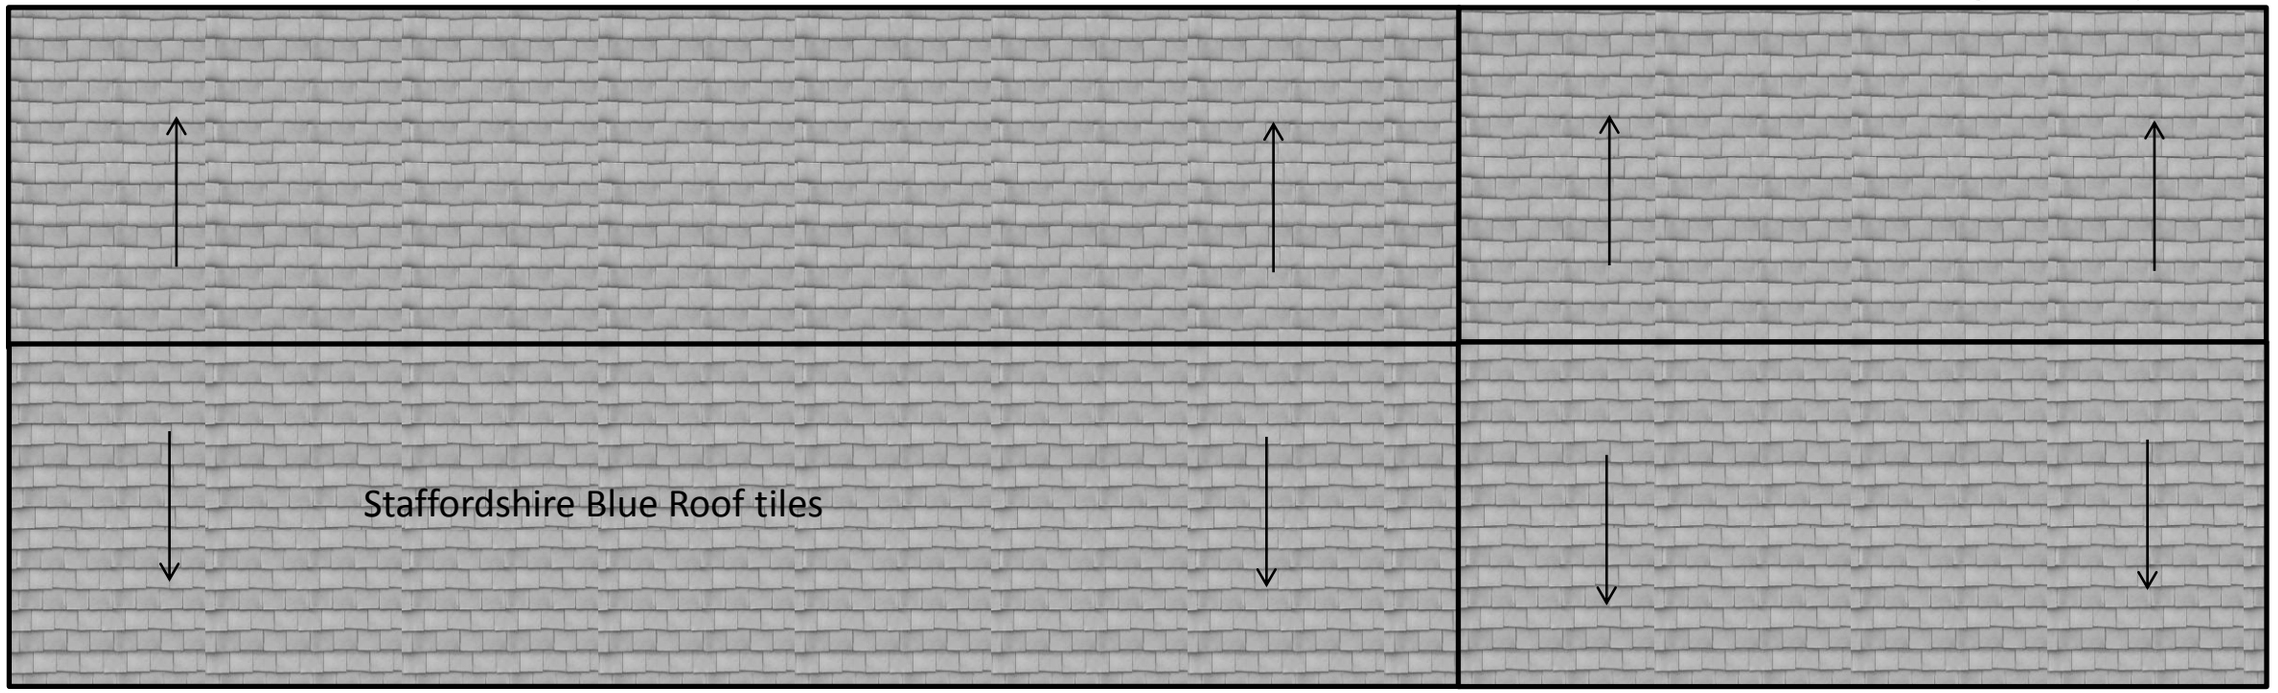

N

Rooflights

Proposed roof plan

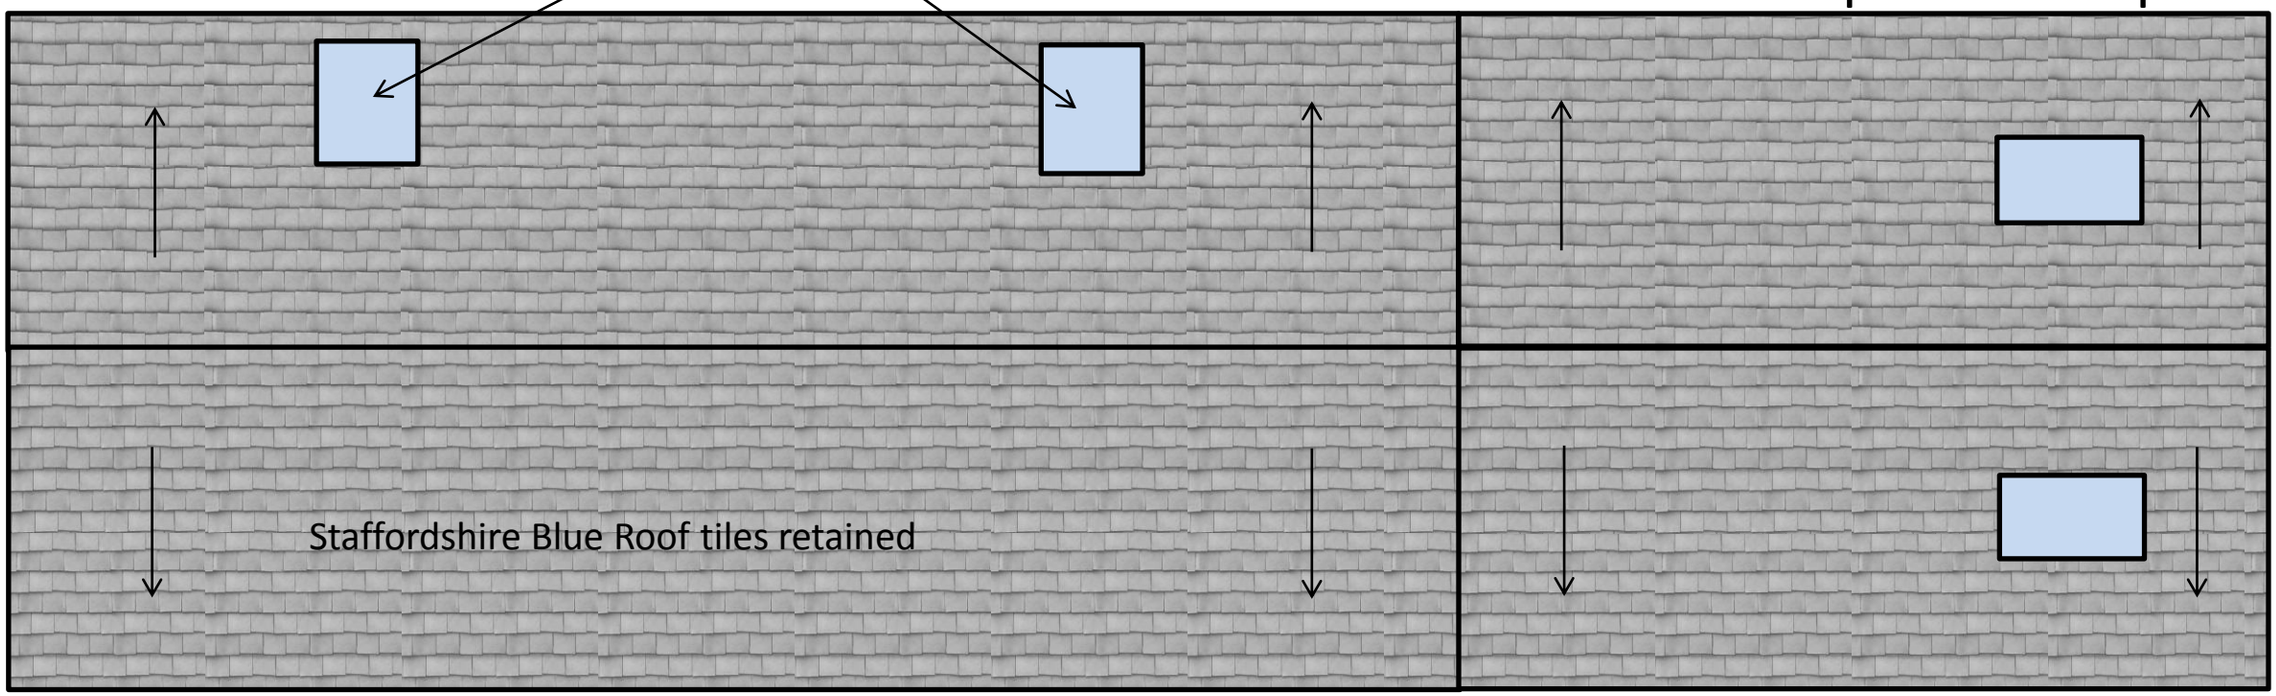

Scale 1:50 @ A3

0m 1m 2m 3m