Existing Elevations East and West

West Elevation

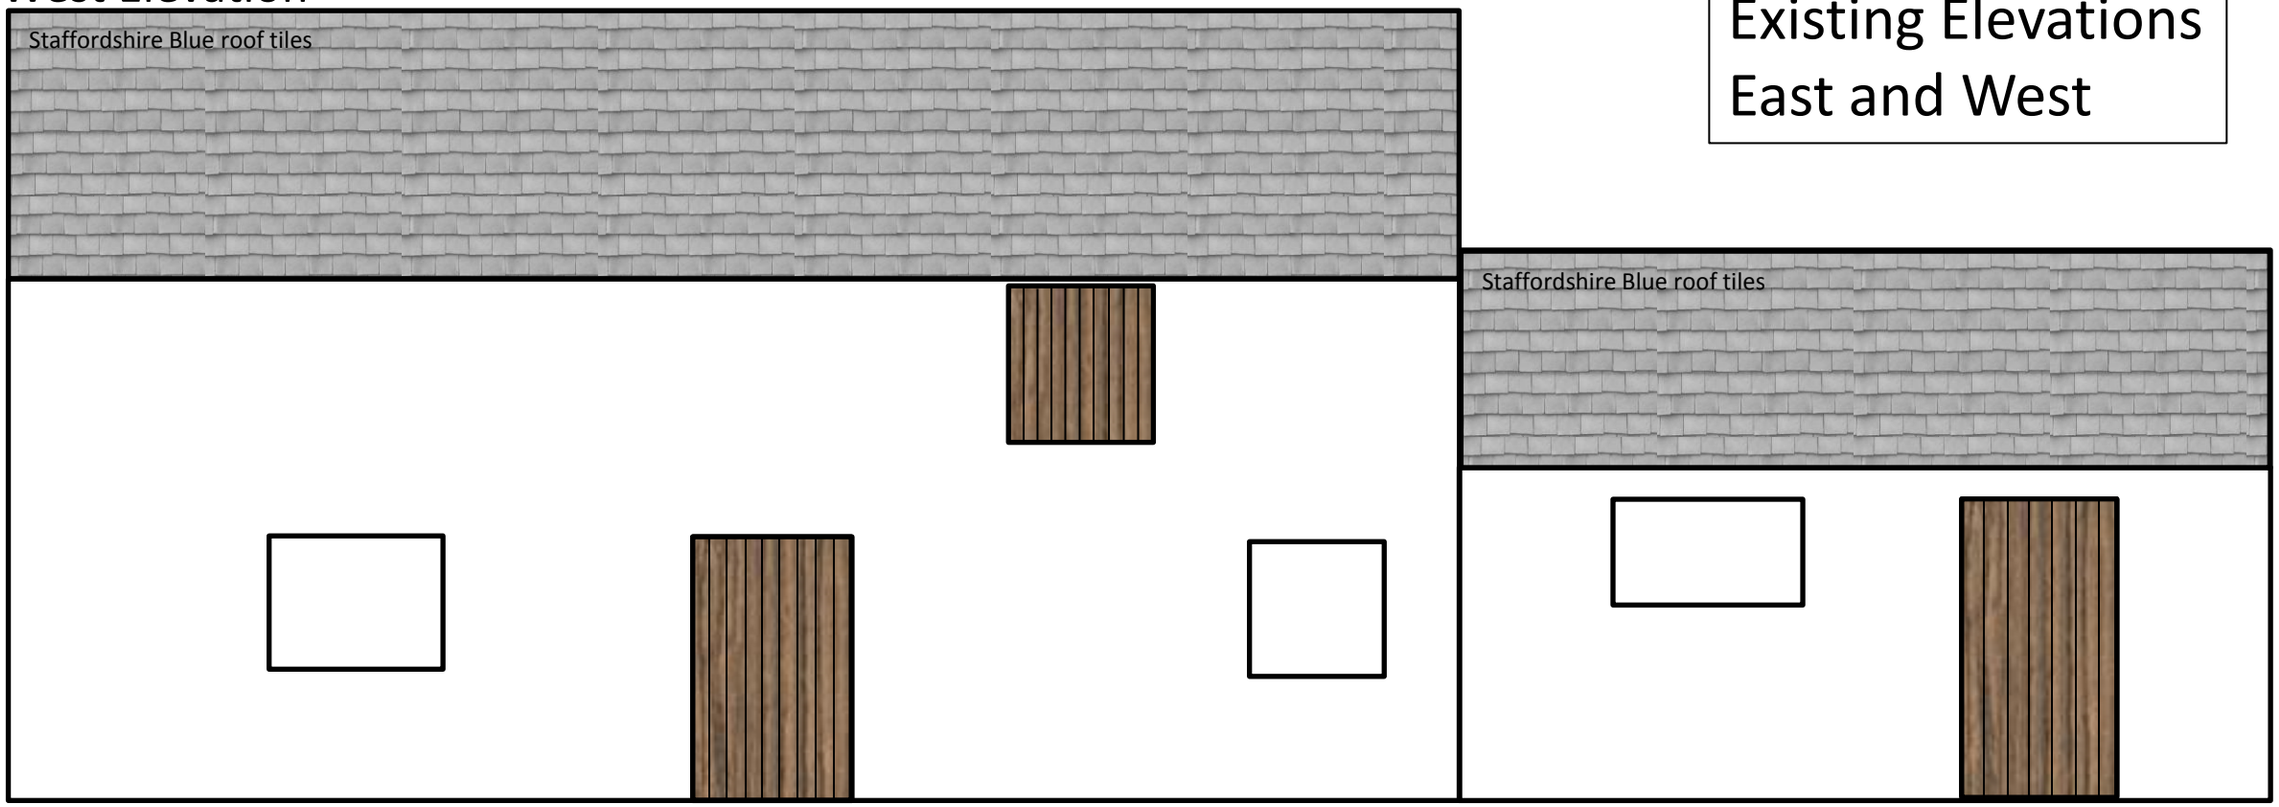

0m 1m 2m 3m

Scale 1:50 @ A3

East Elevation

