Existing Floorplans

First floor

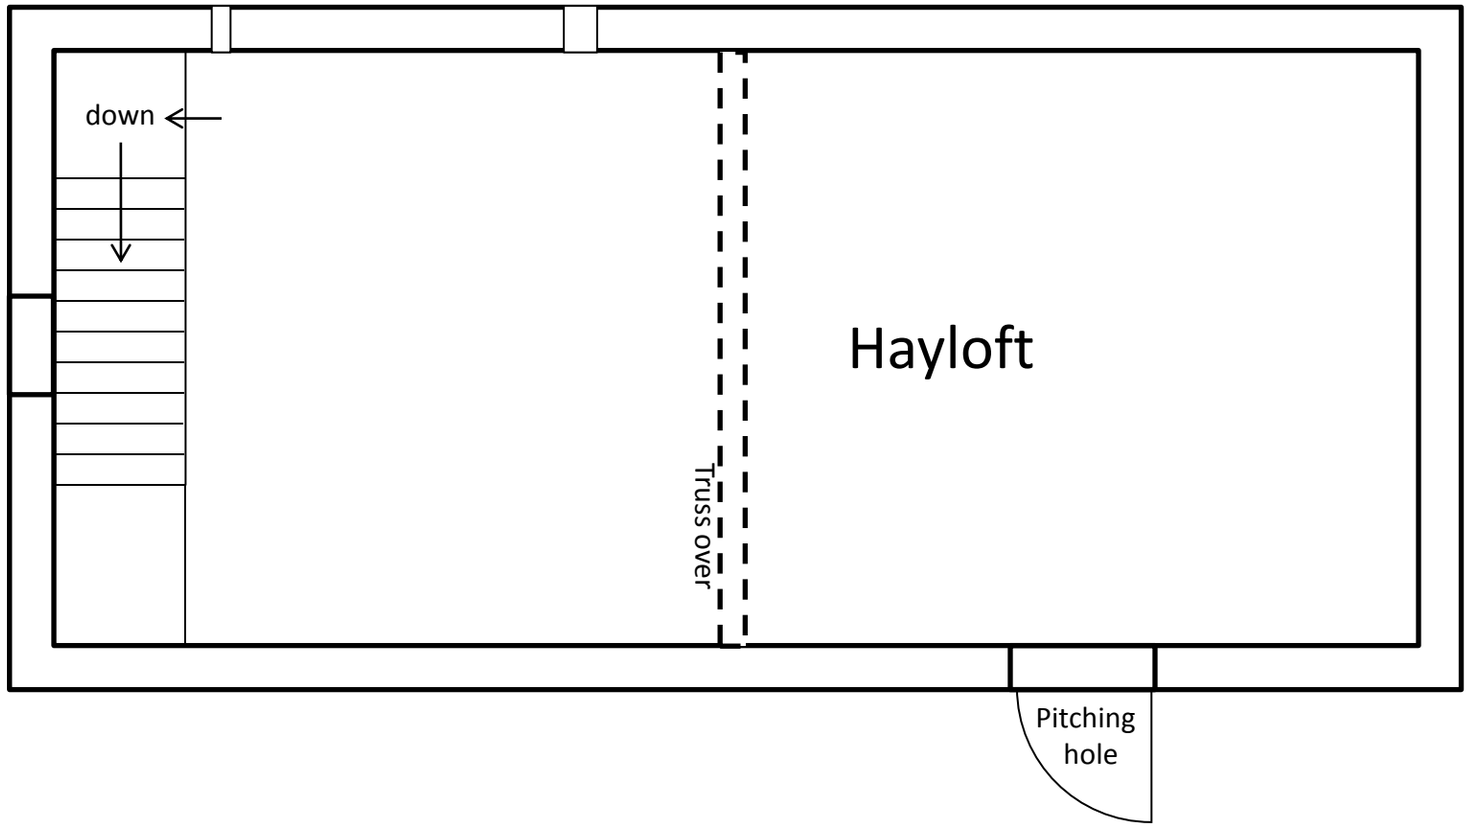

N

Scale 1:50 @ A3

0m 1m 2m 3m

Ground floor

