BYATT OLIVER
— ASSOCIATES —

Telephone 01785 719268
Email enquiries@byattoliver.co.uk
Website www.byattoliver.co.uk

Byatt Oliver
Unit 1B Whitebridge Way, Whitebridge Industrial Estate, Stone, Staffordshire ST15 8LQ

A1

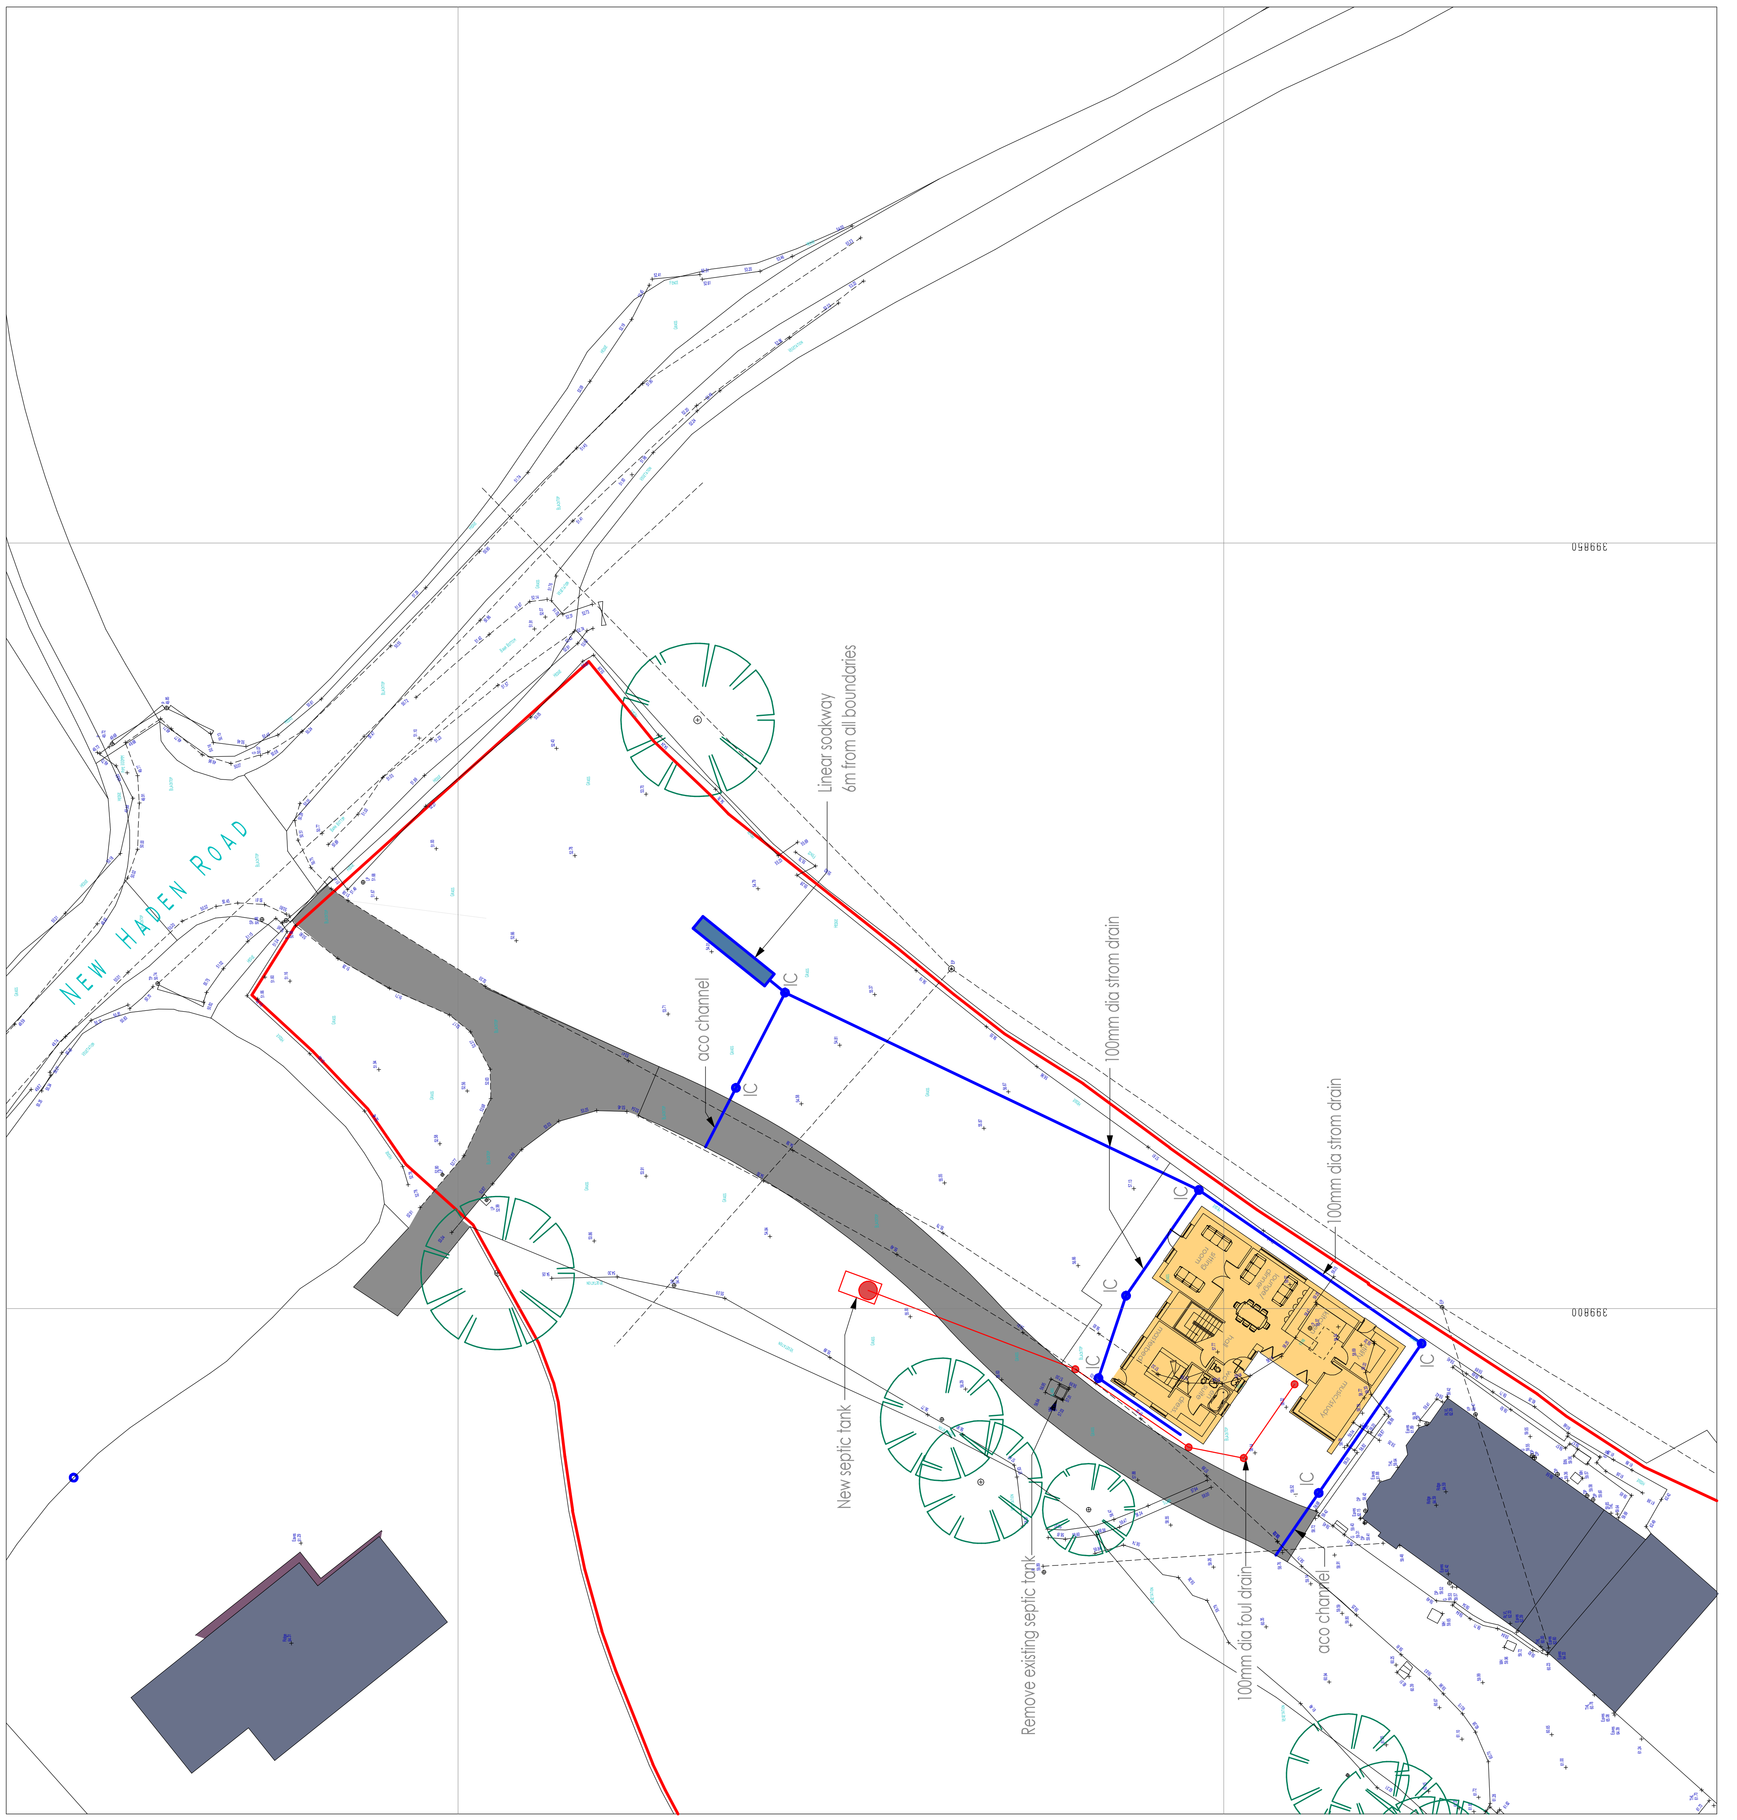
Client: Mr & Mrs C Hallett

Contract: Proposed replacement dwelling at The Woodlands, New Haden Road, Cheadle, Staffordshire, ST10 1UF

Drawing Title: Site dranage Plan
Preliminary Planning

Date	December 2017	Status	Preliminary
Scale	1:200 @ A1	Contract Number	5346
Drg. No.	5346 - 006	Revision Suffix	

Revisions


NEW HADEN ROAD
Linear soakway
6m from all boundaries
aco channel
IC
100mm dia strom drain
New septic tank
Remove existing septic tank
100mm dia foul drain
aco channel
Kitchen
Lounge
Study
Bedroom
Bedroom
Bedroom