
ROB*ert* L **FORD**

private architectural practitioner and rural development consultant

PARKSIDE PARK ROAD LEEK STAFFORDSHIRE ST13 8JT

robiford@btopenworld.com / 01538 398290 / 07969 68 68 86

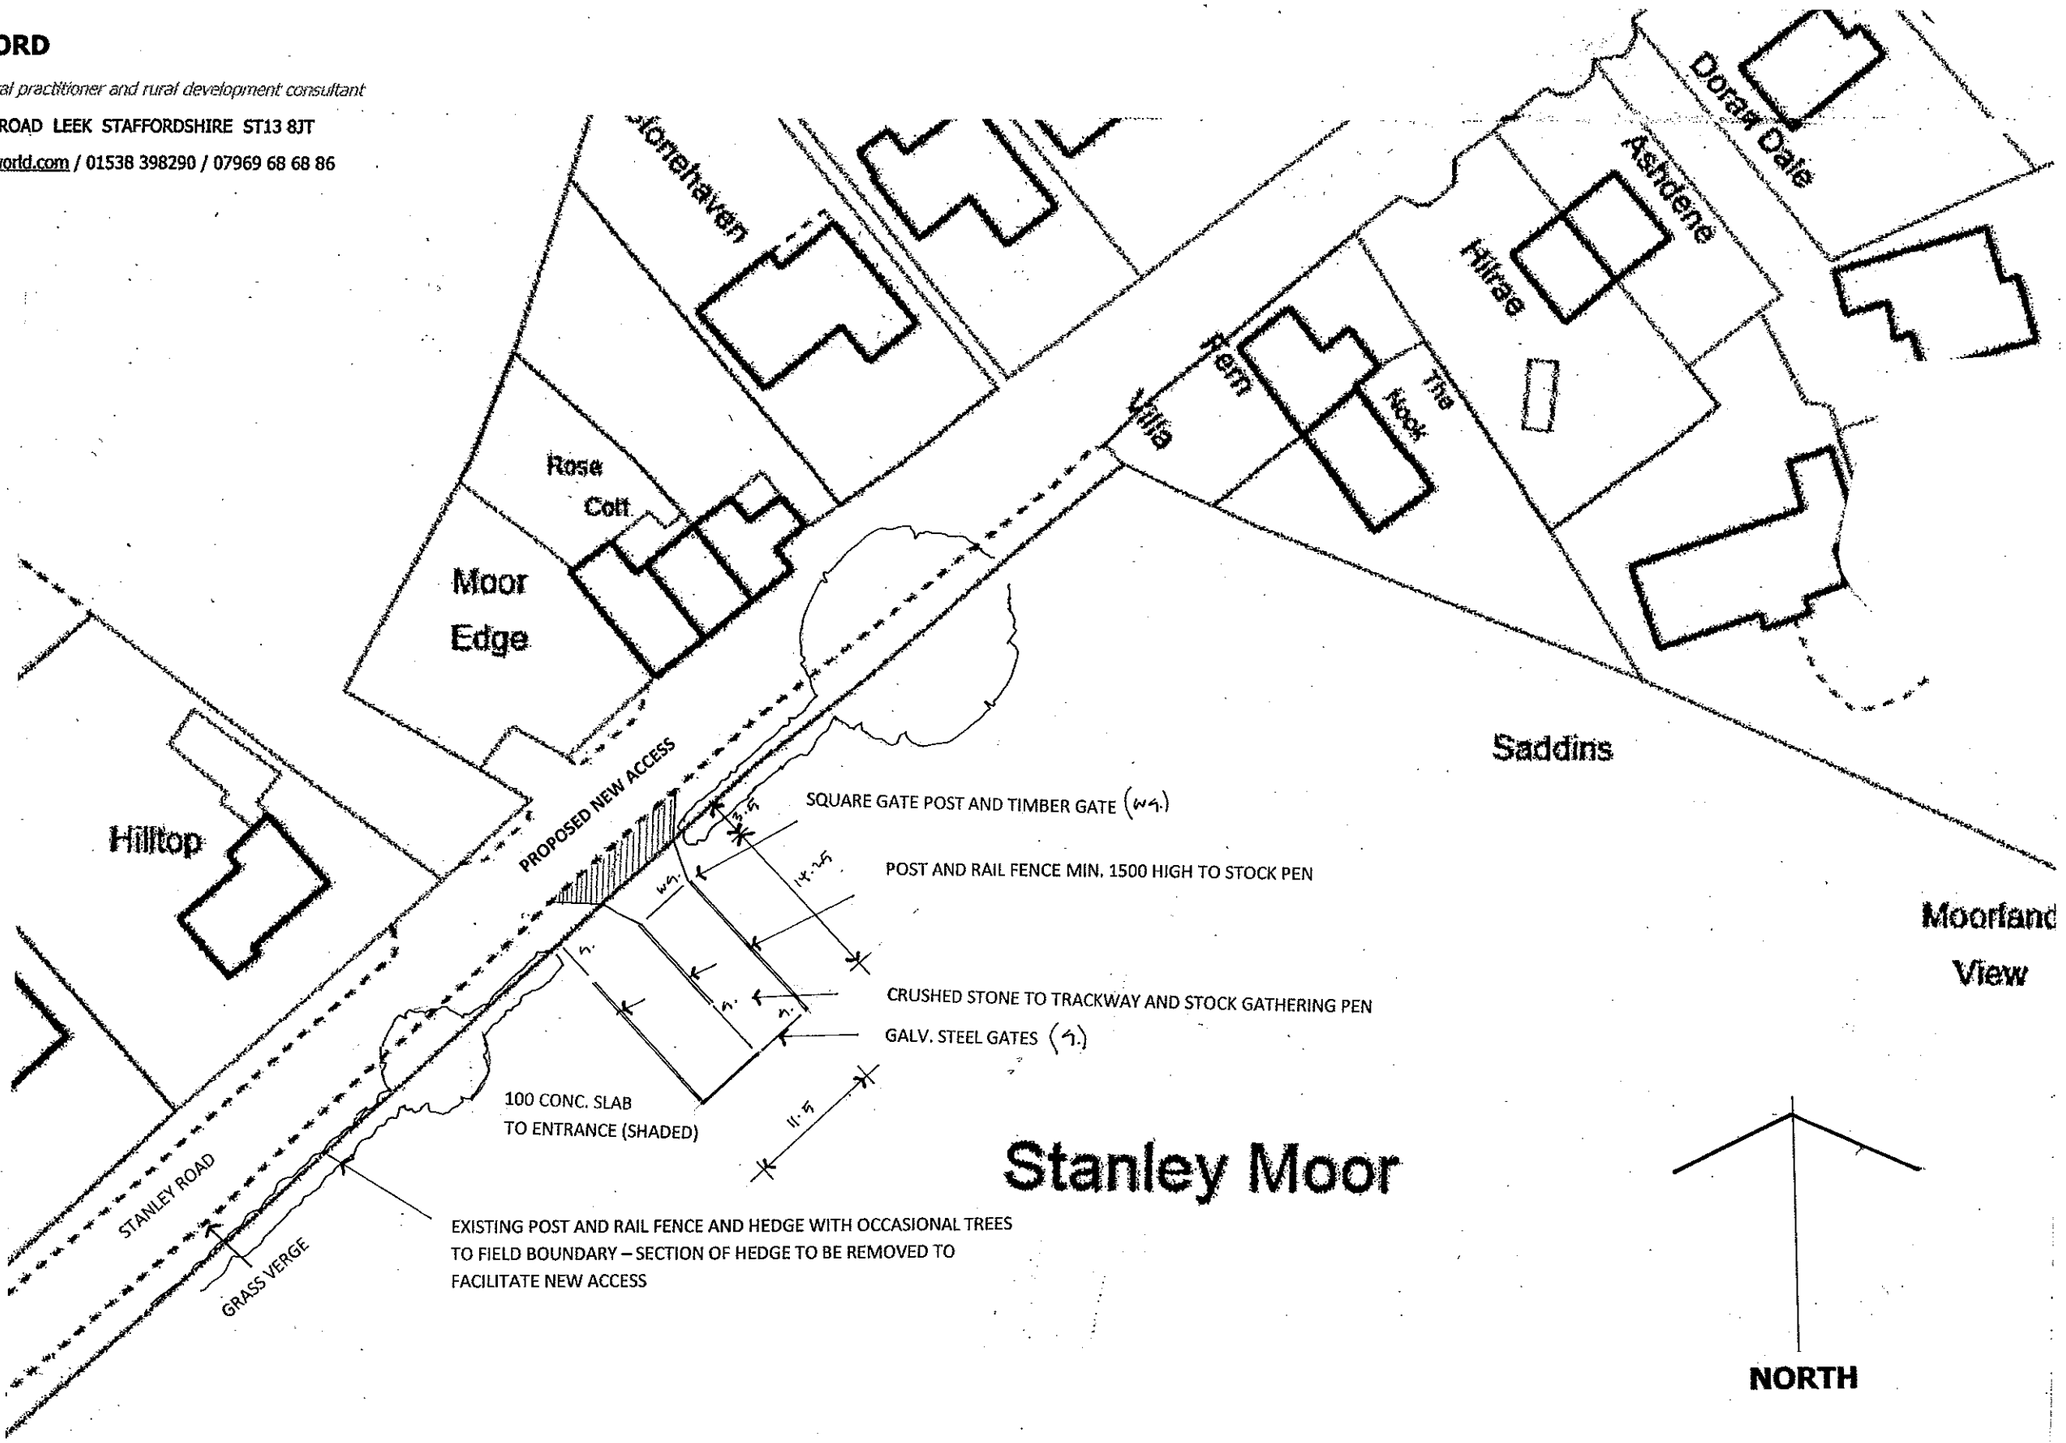

1 METRE X 25 METRES AT 1:500 SCALE

DRAWING NO. **SSM AG. 02 SITE PLAN** SCALE 1:500 AT A3

PROPOSED FARM VEHICULAR FIELD ACCESS TO THE SOUTH WEST SIDE OF **STANLEY ROAD** STANLEY MOOR STAFFORDSHIRE ST9 9LL

11 2017