
ROBert L **FORD**

private architectural practitioner and rural development consultant

PARKSIDE PARK ROAD LEEK STAFFORDSHIRE ST13 8JT

roblford@btopenworld.com / 01538 398290 / 07969 68 68 86

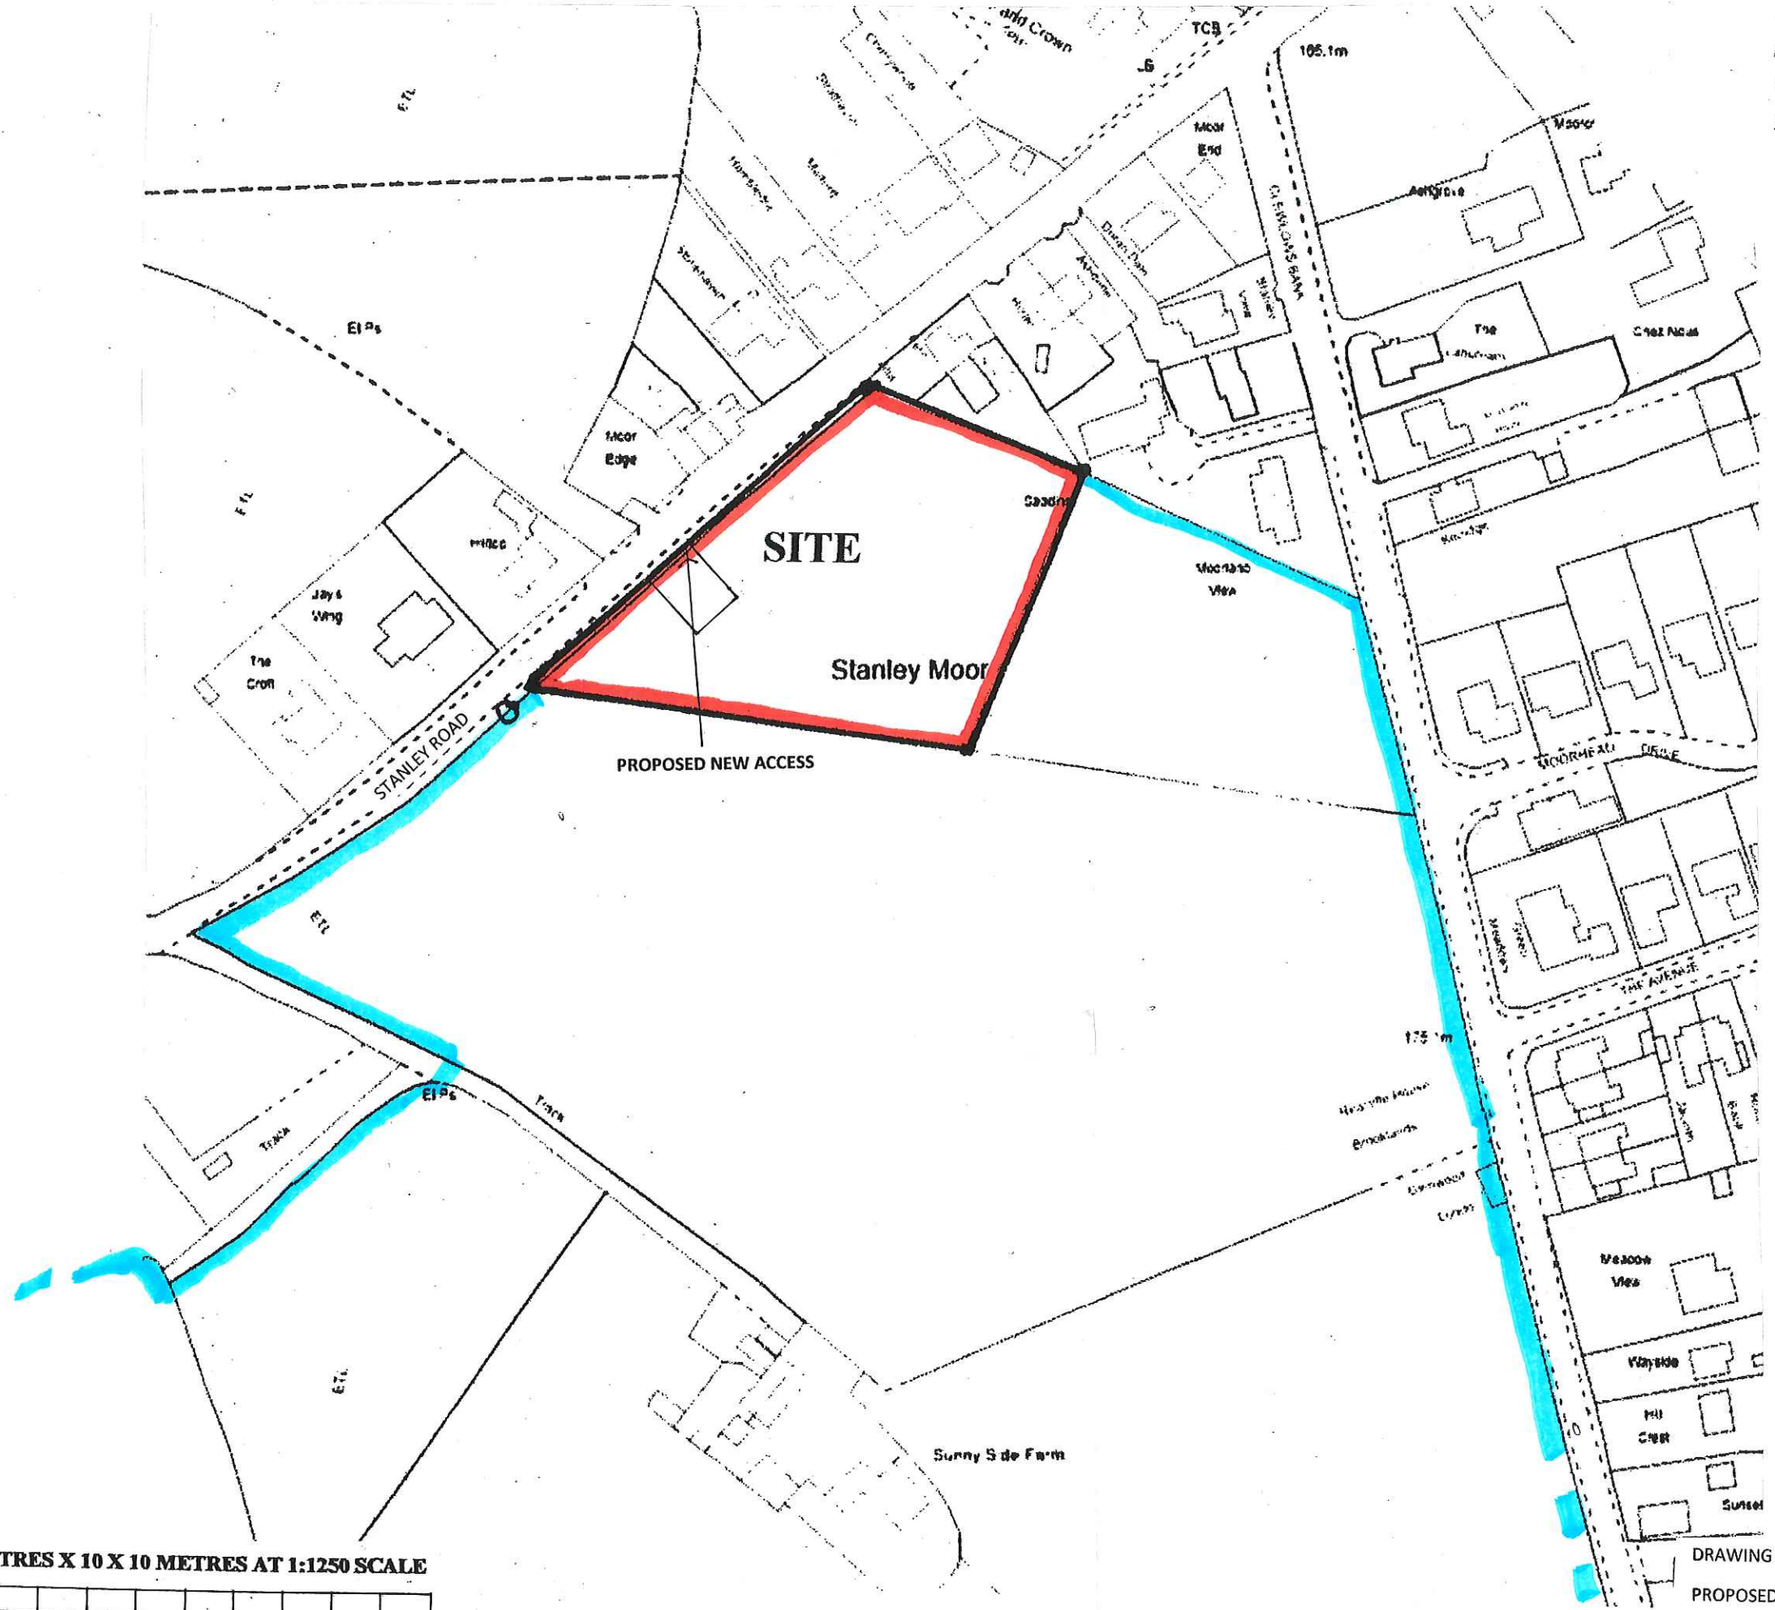

5 METRES X 10 X 10 METRES AT 1:1250 SCALE

NORTH

DRAWING NO. **SSM AG. 01 SITE LOCATION** SCALE 1:1250 AT A3

PROPOSED FARM VEHICULAR FIELD ACCESS TO THE SOUTH WEST SIDE OF **STANLEY ROAD** STANLEY MOOR STAFFORDSHIRE ST9 9LL

11 2017