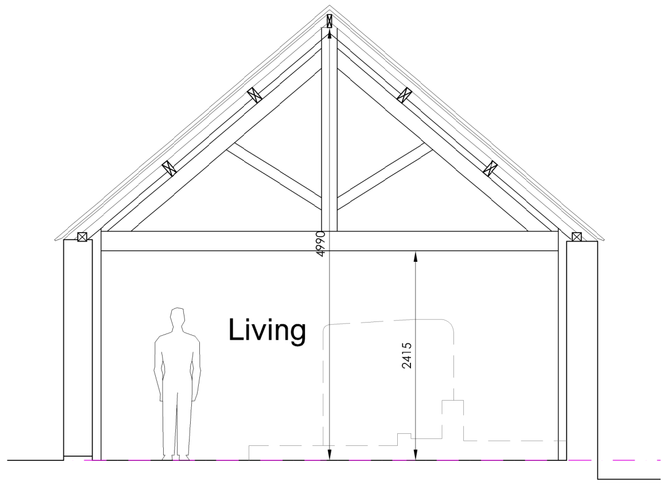

SECTION AA 1:50



SECTION BB 1:50



SECTION CC 1:50

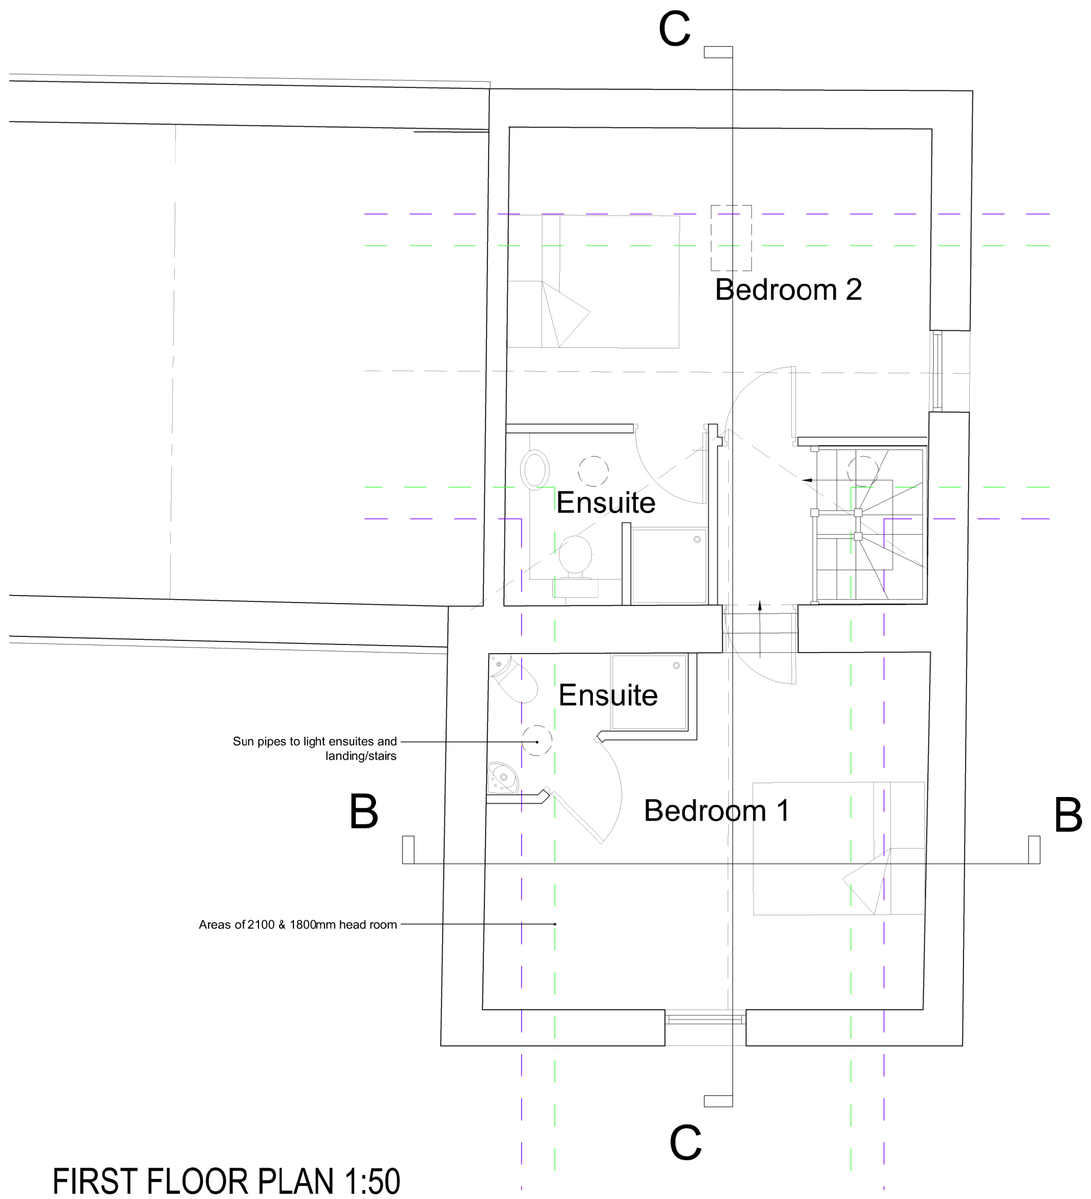

FIRST FLOOR PLAN 1:50

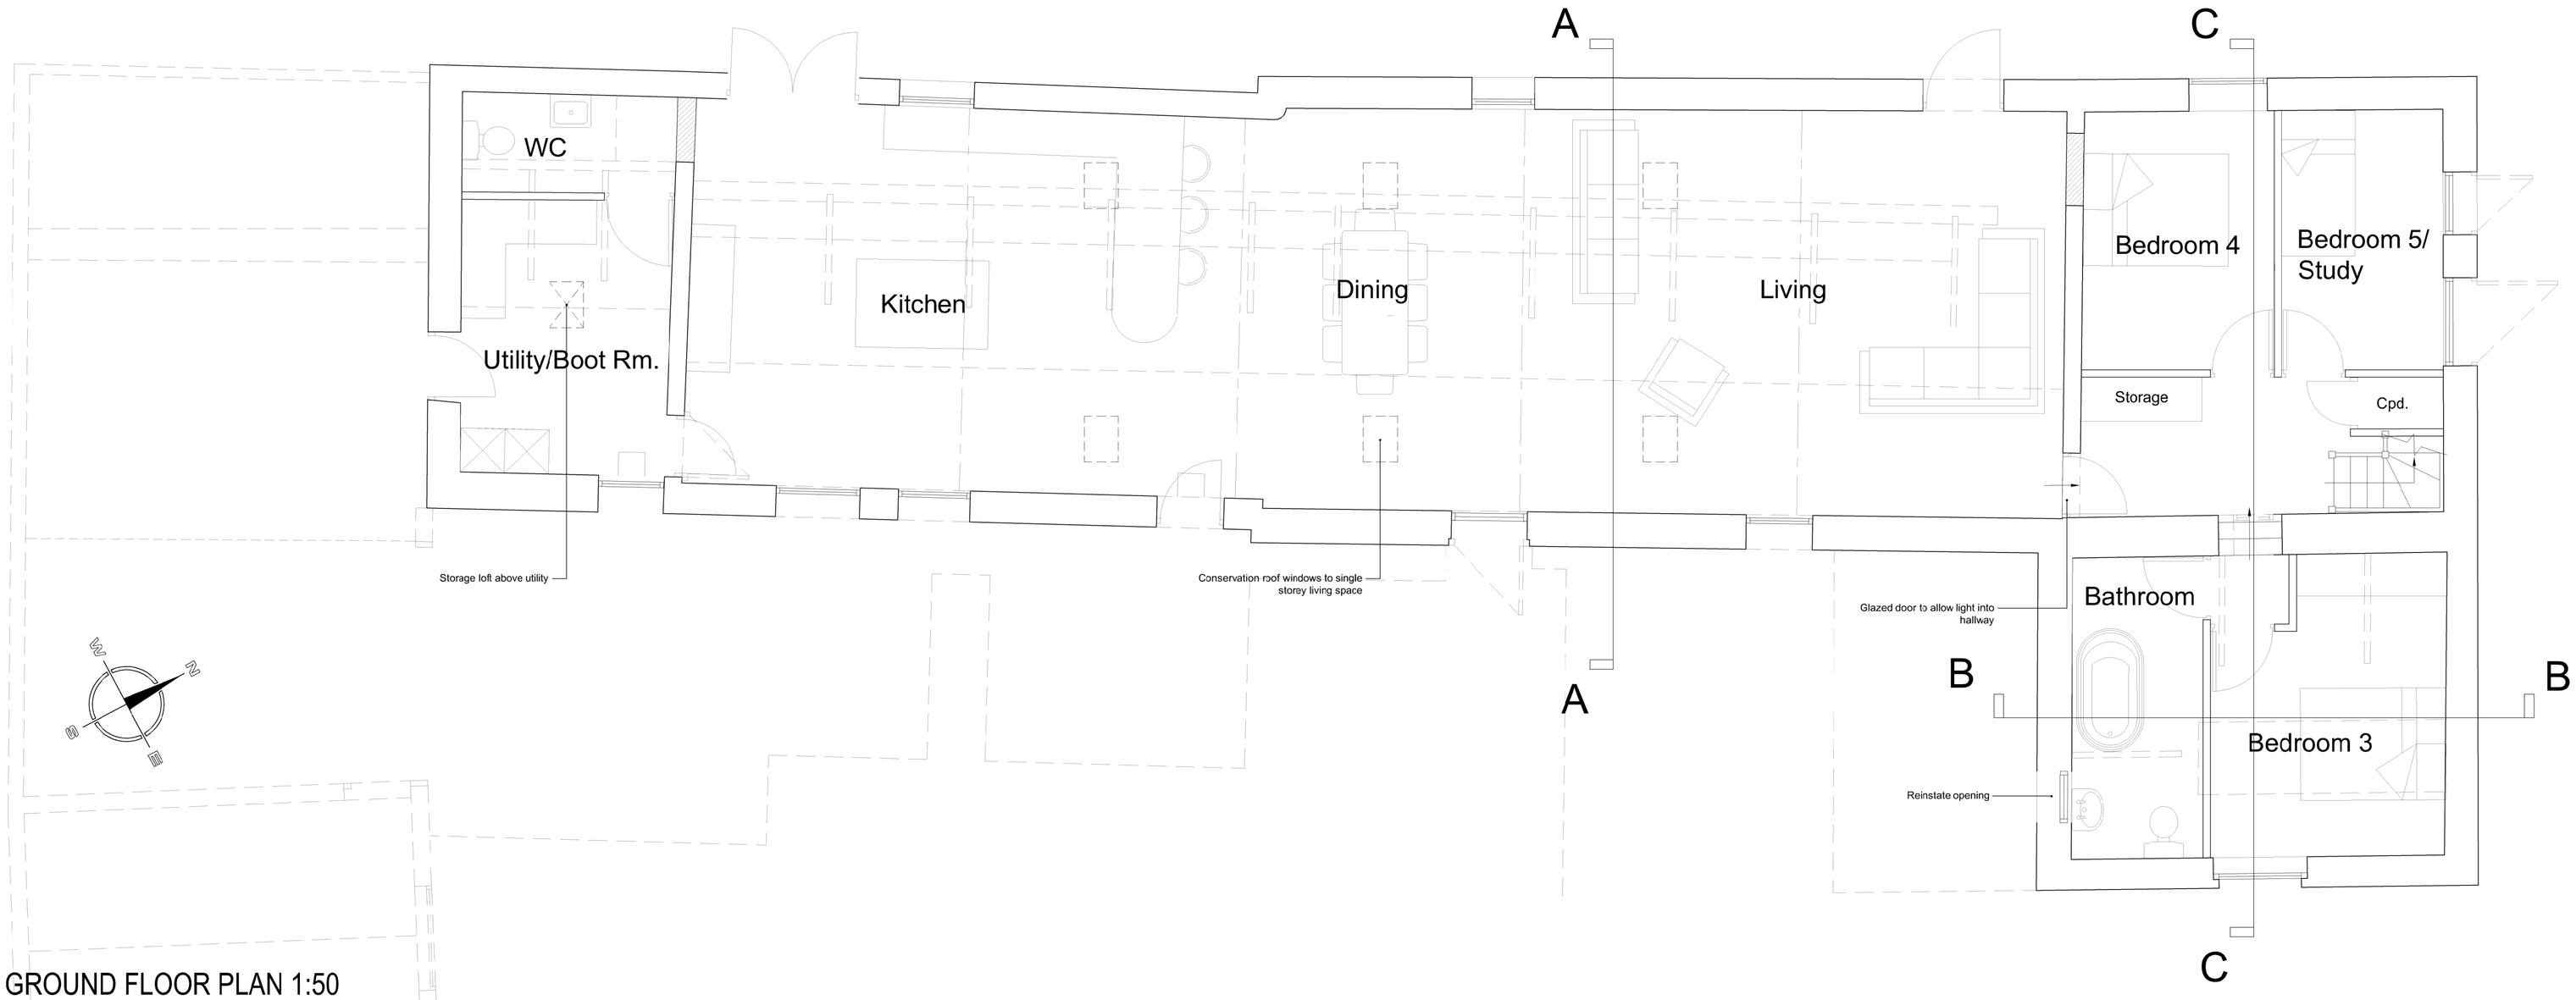

GROUND FLOOR PLAN 1:50

Copyright of this drawing is vested in the Architect and it must not be copied or reproduced without consent. Figured dimensions only are to be taken from this drawing. All contractors must visit the site and be responsible for taking and checking all dimensions relative to their work. Hewitt&Carr Architects Ltd are to be advised of any variation between drawings and site conditions.
CLIENTS ARE ADVISED TO CLARIFY DIMENSIONS WITH THE ARCHITECT PRIOR TO SETTING OUT AND NOT TO SCALE FROM THE DRAWING

Rev.	Drawn	Comments	Date

Hewitt&Carr Architects
A: 2-4 Cross Street I Cheadle I Staffordshire I ST10 1NP
T: 01538 756888
E: enquiries@hcarchitects.co.uk
W: www.hcarchitects.co.uk

Client
Mr Kevin Ball

Project
Barn Conversion to form Dwelling
Stonewalls Farm, Whitehurst Lane, Dilhorne

Title
Plans & Sections as Proposed

Status
Planning

Date Oct 2017 Drawn KEW

Scale @A1 As Stated Checked

Project No 00687 Drawing No. AS(0)04 Rev

File Ref: h:\REF