

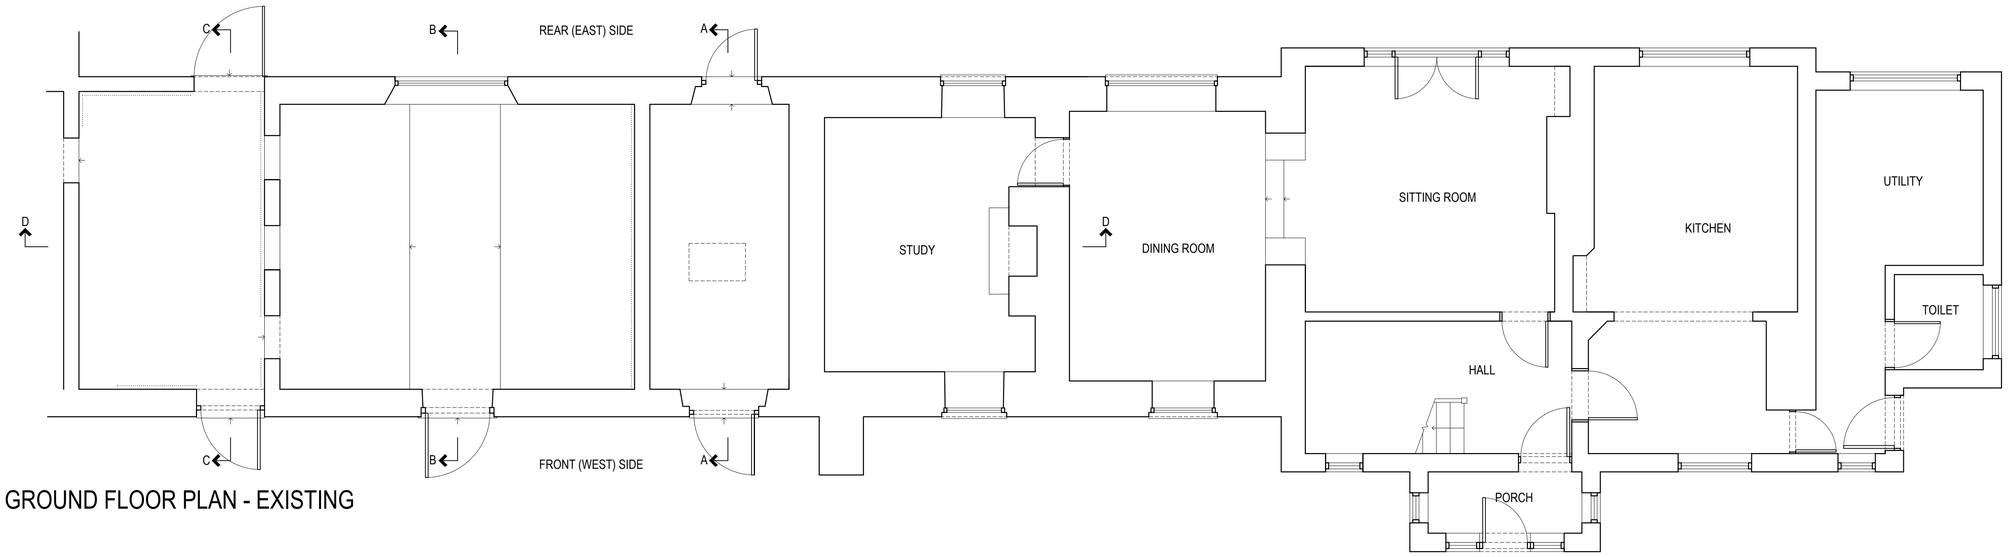



GROUND FLOOR PLAN - EXISTING

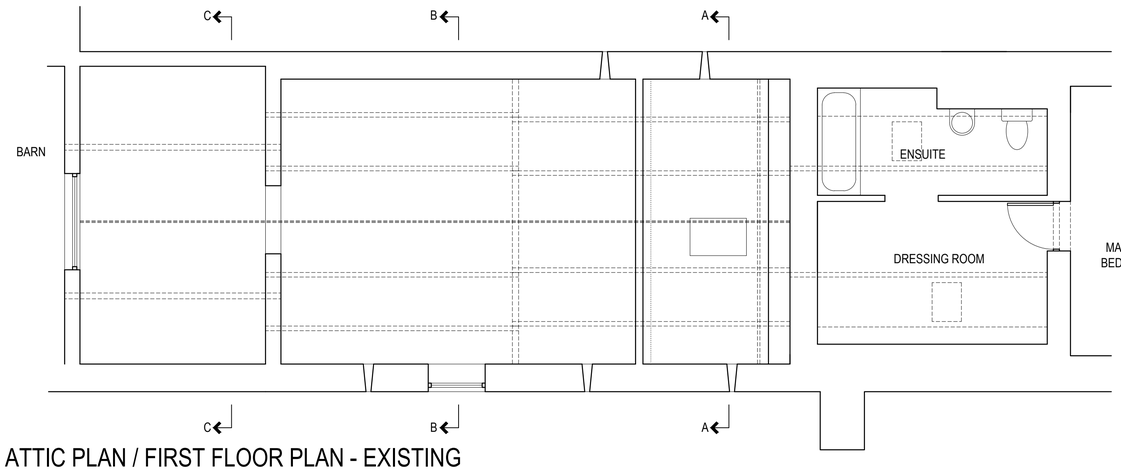

ATTIC PLAN / FIRST FLOOR PLAN - EXISTING

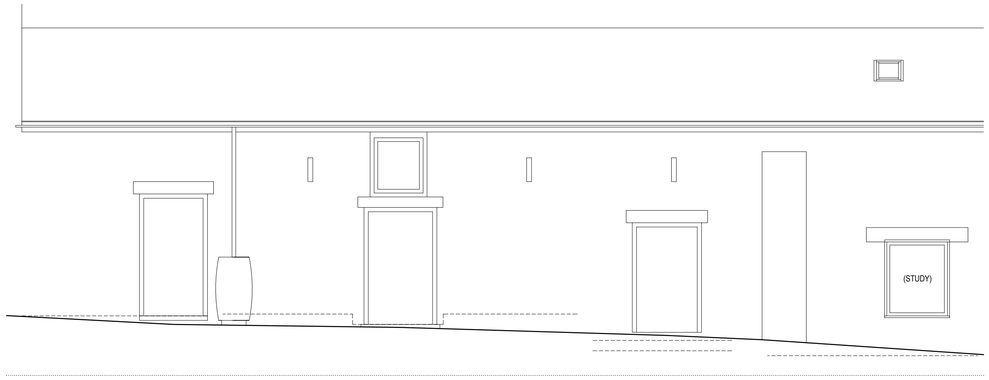


FRONT (WEST) ELEVATION - EXISTING

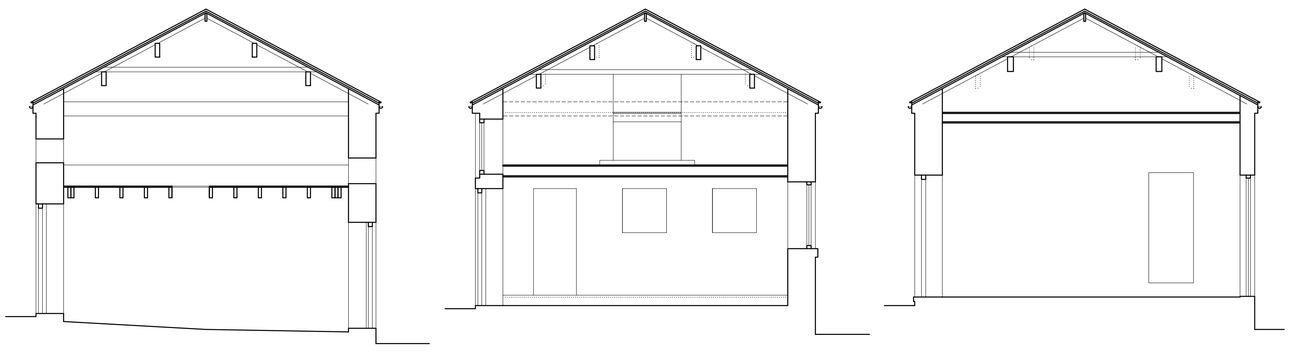

SECTION AA - EXISTING

SECTION BB - EXISTING

SECTION CC - EXISTING

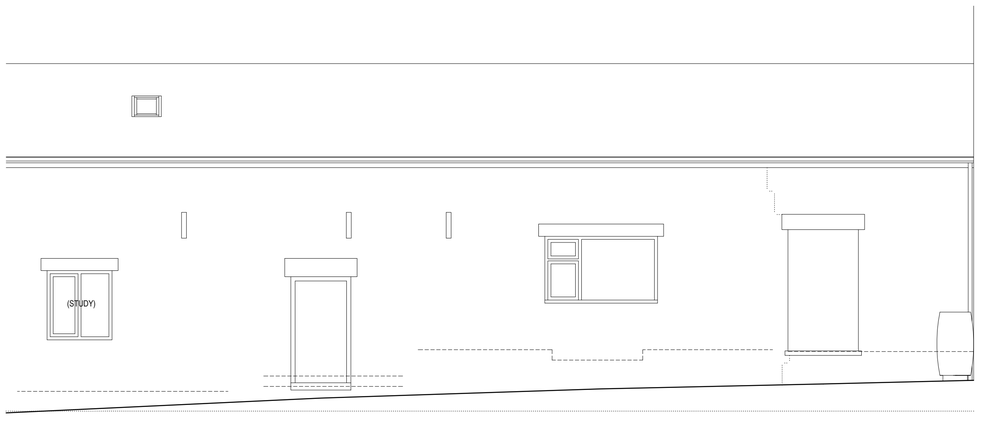

REAR (EAST) ELEVATION - EXISTING

SCALE
0 1m 5m

NOTES:

BUILDER TO CHECK SETTING OUT DIMENSIONS WITH THE ARCHITECT PRIOR TO CONSTRUCTION AND NOT TO RELY ON SCALING OFF DRAWINGS.

REV.	DESCRIPTION	DATE	INT.
B	DETAILS	DEC 17	DB
A	DETAILS	NOV 17	DB

DAVID BAILEY ARCHITECT LTD
Gillow Fold Farm, 26 Mow Lane, Gillow Heath,
Biddulph, Staffordshire, ST8 6QQ
Tel: 01782 516355 Fax: 01782 516355
E-mail: davidbailey.architect@btinternet.com

CLIENT: MR. AND MRS. HEATHCOTE,
UNDERWOOD HALL FARM, 134 MOW LANE,
GILLOW HEATH, STAFFORDSHIRE, ST8 6RJ

SCALE: 1:50 @A1
DATE: JUNE 2017
DRAWN BY: DB

PROJECT: UNDERWOOD HALL FARM - EXTEND DWELLING INTO BARN
TITLE: PLANS, ELEVATIONS AND SECTIONS - EXISTING
JOB NUMBER: 00745
DRAWING NUMBER: 1B