



ATTIC PLAN / FIRST FLOOR PLAN - PROPOSED

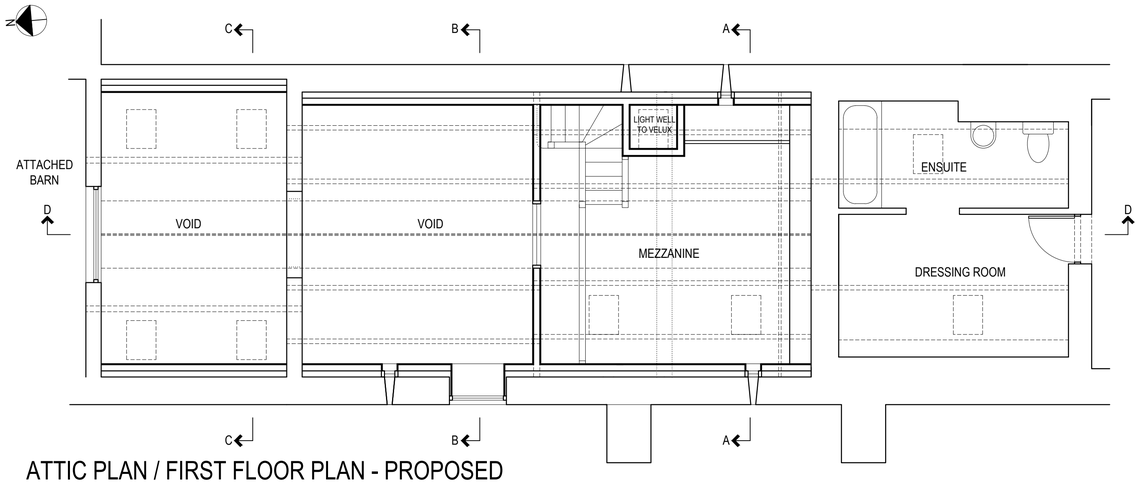


FRONT (WEST) ELEVATION - PROPOSED

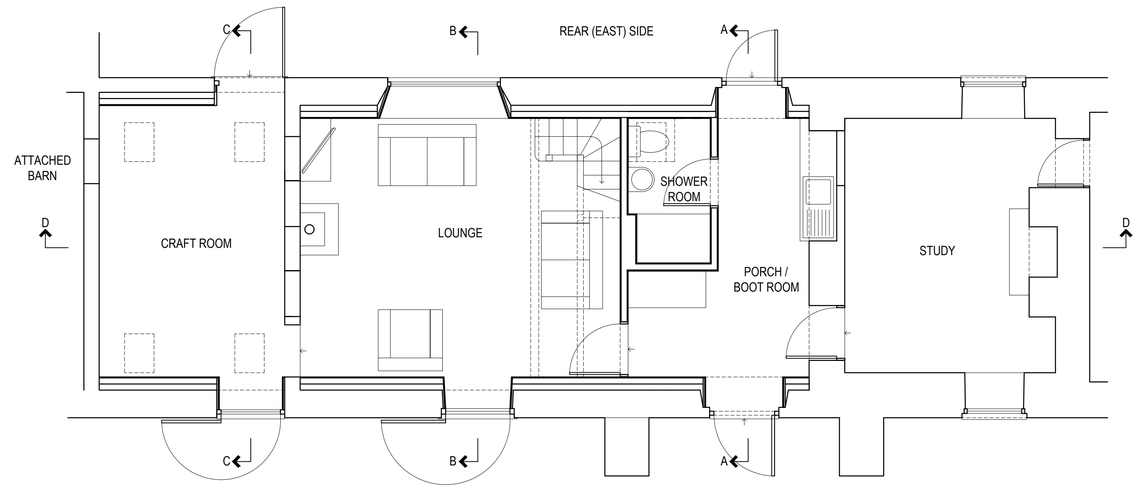


GROUND FLOOR PLAN - PROPOSED




REAR (EAST) ELEVATION - PROPOSED

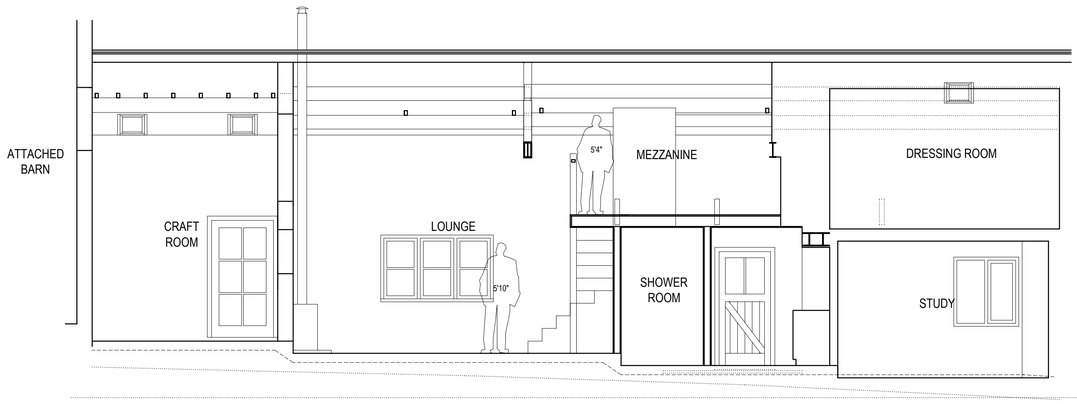


SECTION DD - PROPOSED

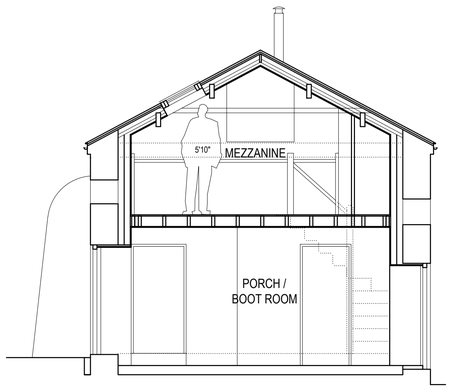

SECTION AA - PROPOSED

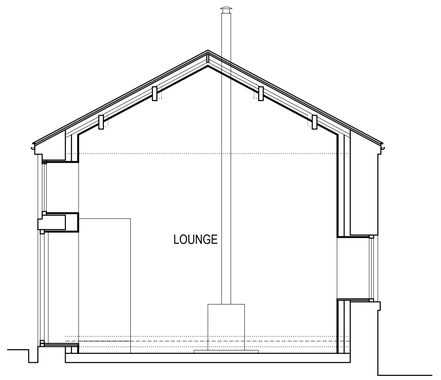

SECTION BB - PROPOSED

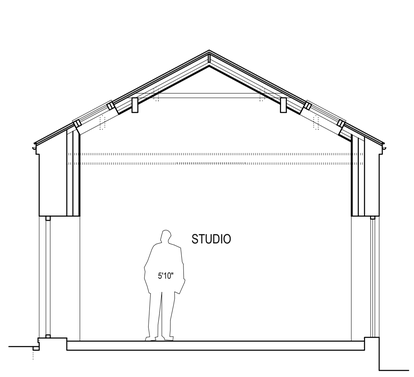

SECTION CC - PROPOSED

SCALE
0 1m 5m

NOTES:

BUILDER TO CHECK SETTING OUT DIMENSIONS WITH THE ARCHITECT PRIOR TO CONSTRUCTION AND NOT RELY ON SCALING OFF DRAWINGS.

REV.	DESCRIPTION	DATE	INT.
A	DETAILS	DEC 17	DB

DAVID BAILEY ARCHITECT LTD
Gillow Fold Farm, 26 Mow Lane, Gillow Heath,
Biddulph, Staffordshire, ST8 6QQ
Tel: 01782 516355 Fax: 01782 516355
E-mail: davidbailey.architect@btinternet.com

CLIENT: MR. AND MRS. HEATHCOTE,
UNDERWOOD HALL FARM, 134 MOW LANE,
GILLOW HEATH, STAFFORDSHIRE, ST8 6RJ

SCALE: 1:50 @A1
DATE: NOV 2017
DRAWN BY: DB

PROJECT: UNDERWOOD HALL FARM - EXTEND DWELLING INTO BARN
TITLE: PLANS, ELEVATIONS AND SECTIONS - PROPOSED
JOB NUMBER: 00745
DRAWING NUMBER: 5A