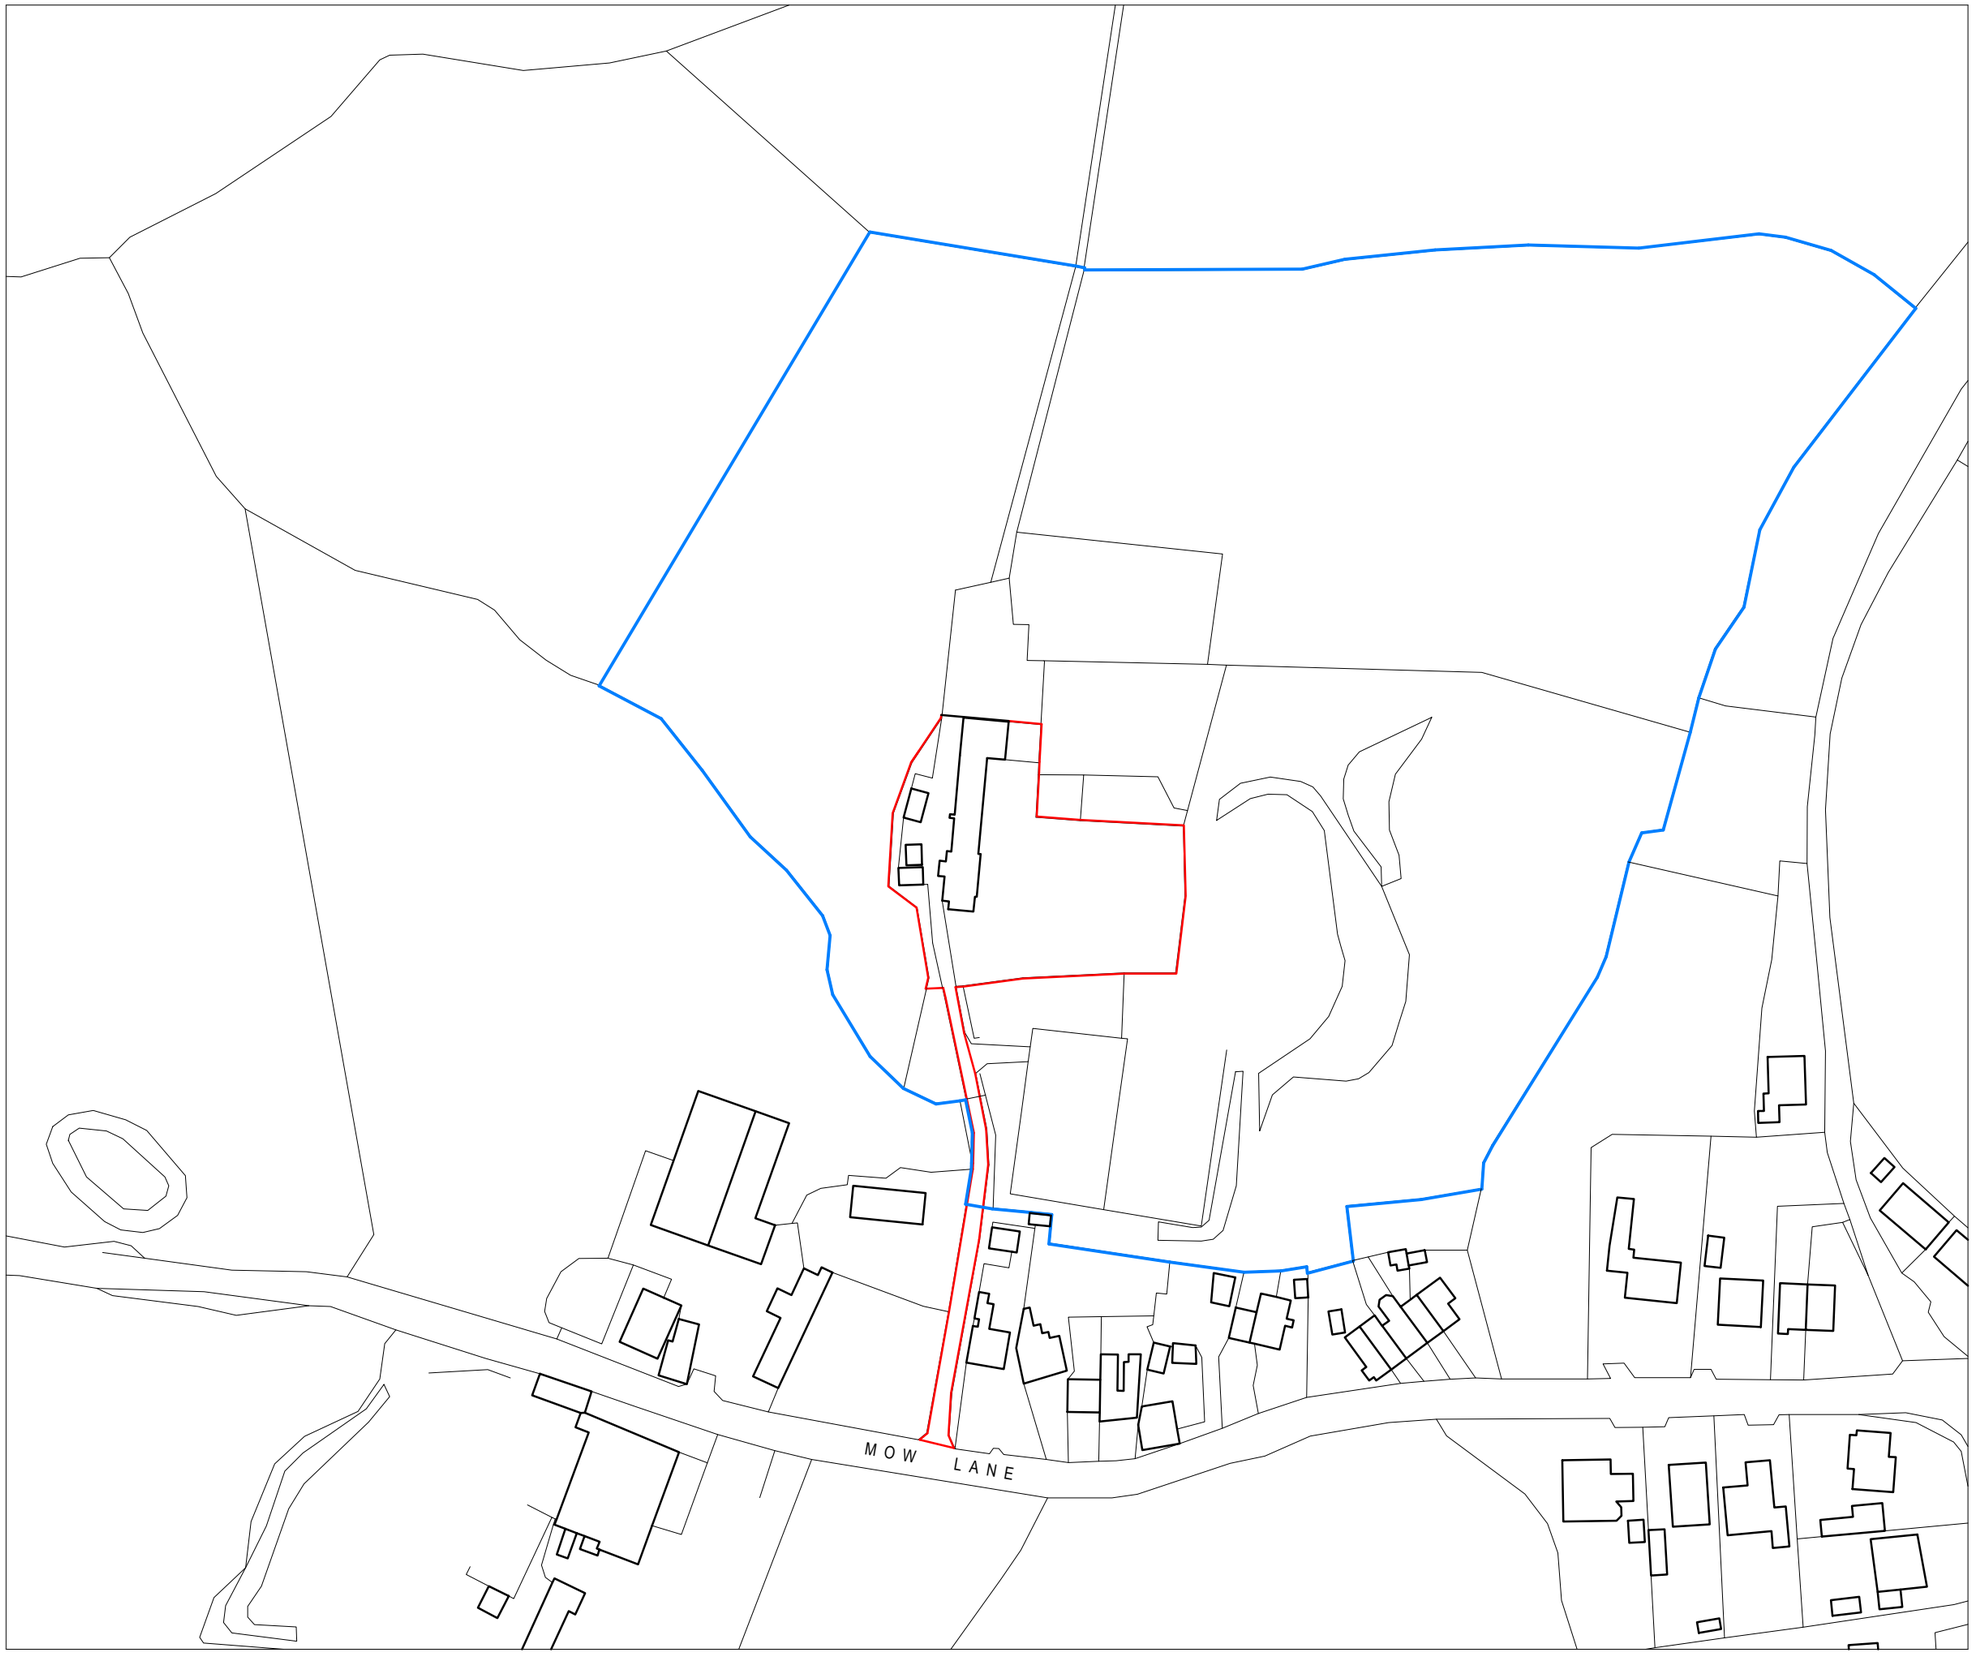


SCALE

0 50m

N

NOTES:

This Plan includes the following Licensed Data: OS MasterMap Black and White PDF Site Plan by Ordnance Survey National Geographic Database and incorporating surveyed revision available at the date of production. Reproduction in whole or in part is prohibited without the prior permission of Ordnance Survey. The representation of a road, track, or path is no evidence of a right of way. The representation of features as lines is no evidence of a property boundary. © Crown copyright and database rights 2017. Ordnance Survey 0100031673

REV.	DESCRIPTION	DATE	INT.
B	DETAILS	DEC 17	DB
A	DETAILS	NOV 17	DB

PROJECT: UNDERWOOD HALL FARM - EXTEND DWELLING INTO BARN

CLIENT: MR. AND MRS. HEATHCOTE, UNDERWOOD HALL FARM, 1 34 MOW LANE, GILLOW HEATH, STAFFORDSHIRE, ST8 6RJ

TITLE: LOCATION PLAN

SCALE: 1:1250 @A3

DATE: NOV 2017

DAVID BAILEY ARCHITECT LIMITED
Gillow Fold Farm, 26 Mow Lane,
Gillow Heath, Biddulph,
Staffordshire, ST8 6QQ
Tel: 01782 516355
E-mail: davidbailey.architect@btinternet.com

JOB NUMBER: 00745

DRAWING NUMBER: 2B