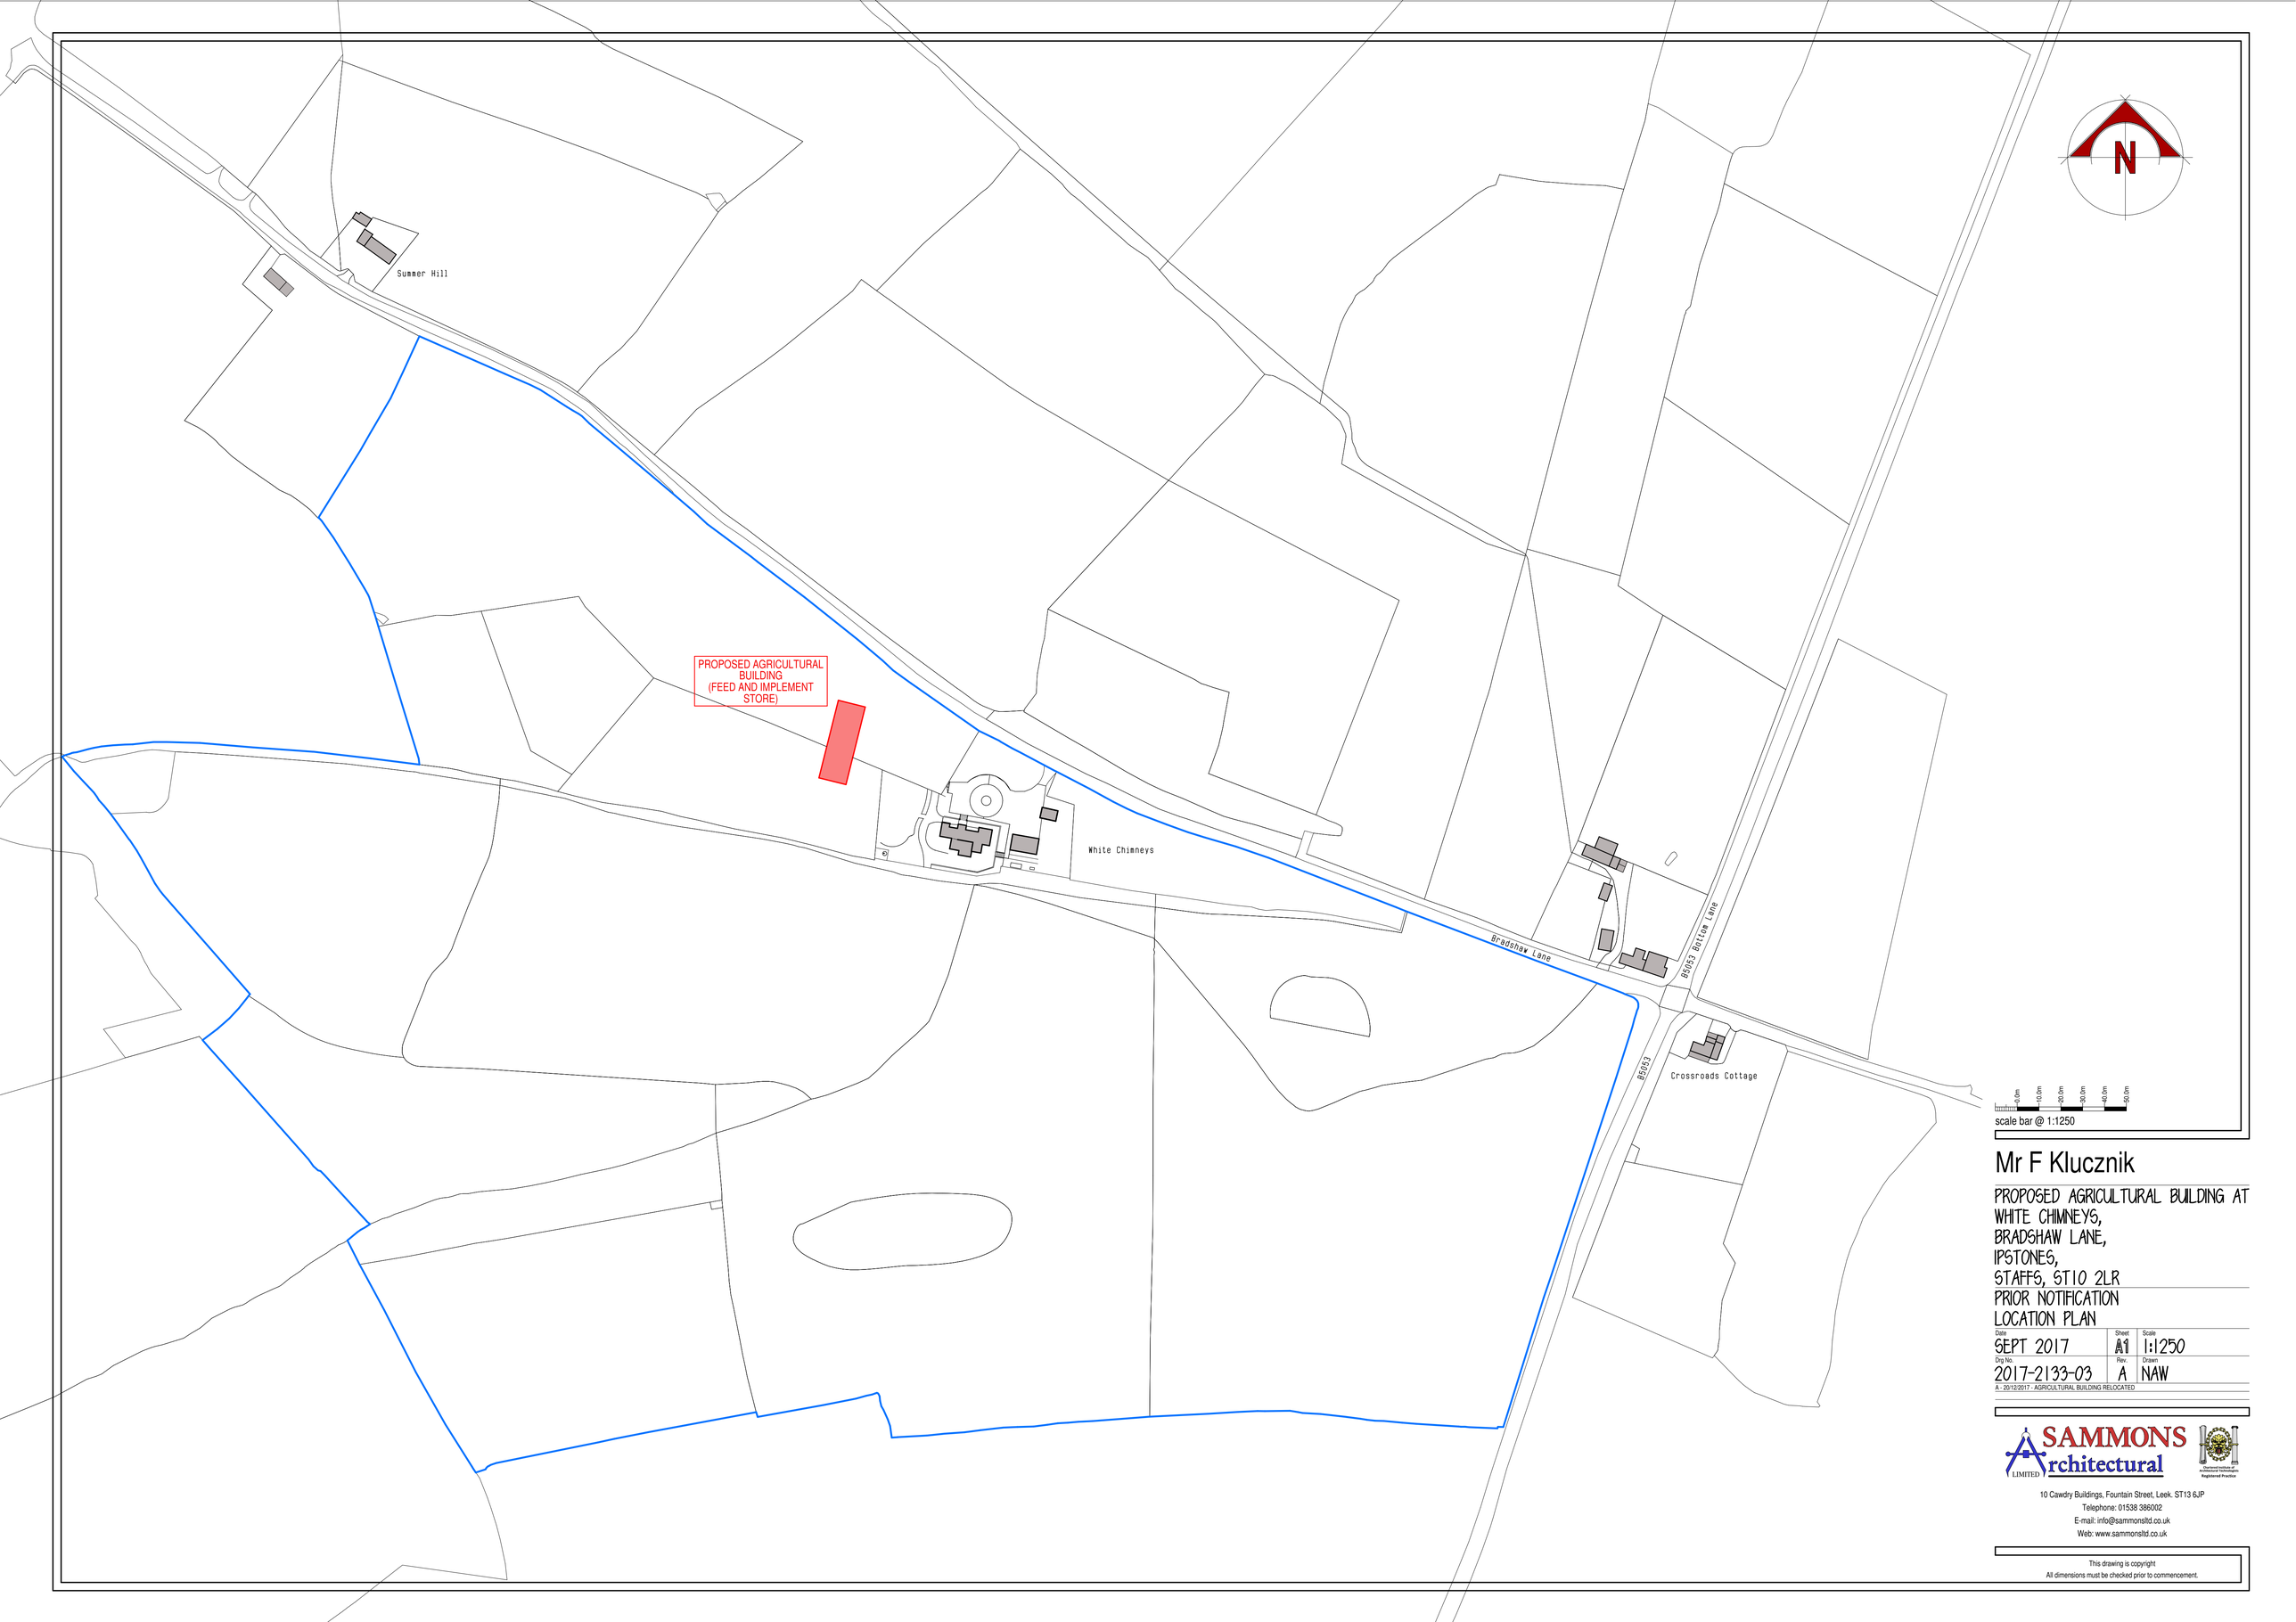

scale bar @ 1:1250

Mr F Klucznik

PROPOSED AGRICULTURAL BUILDING AT
WHITE CHIMNEYS,
BRADSHAW LANE,
IPSTONES,
STAFFS, ST10 2LR

PRIOR NOTIFICATION
LOCATION PLAN

Date	Sheet	Scale
SEPT 2017	A1	1:1250
Drg No.	Rev.	Drawn
2017-2133-03	A	NAW

A - 20/12/2017 - AGRICULTURAL BUILDING RELOCATED

SAMMONS Architectural LIMITED
10 Cawdry Buildings, Fountain Street, Leek. ST13 6JP
Telephone: 01538 386002
E-mail: info@sammonsltd.co.uk
Web: www.sammonsltd.co.uk

This drawing is copyright
All dimensions must be checked prior to commencement.