

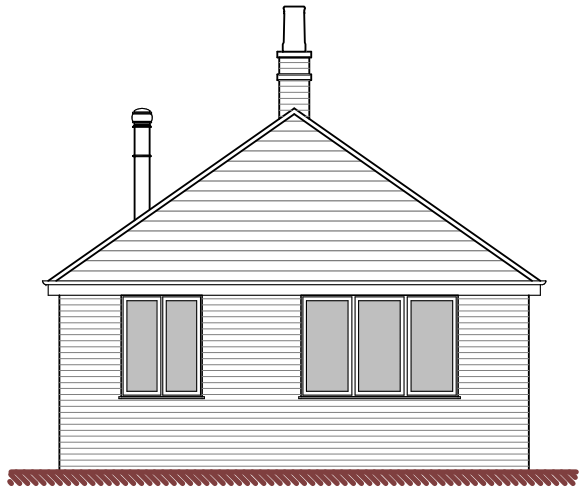


North elevation

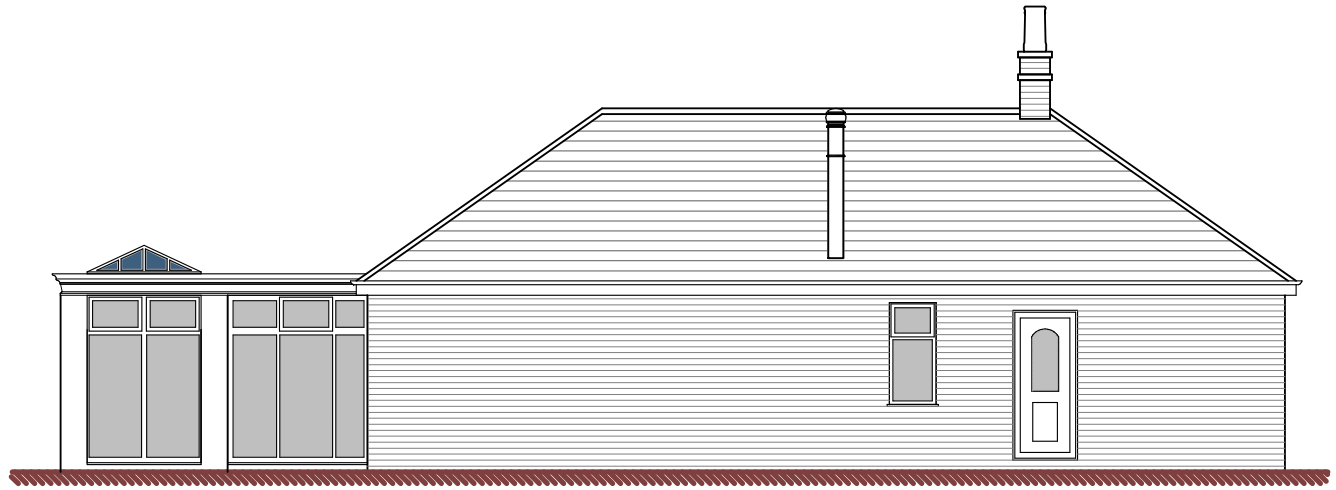


East elevation

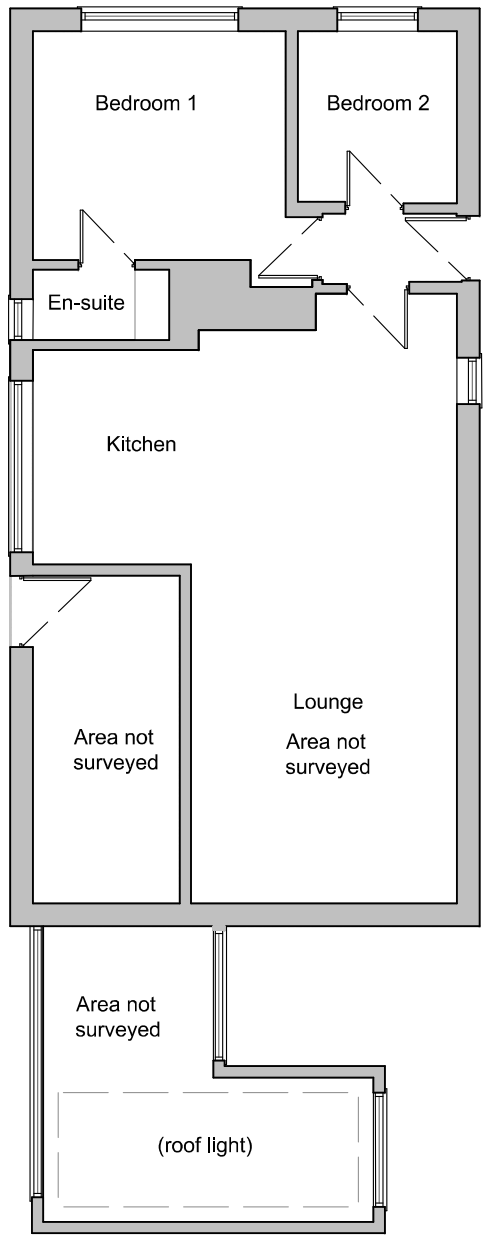

Ground floor plan

Scale

0 1 2 3 4 5

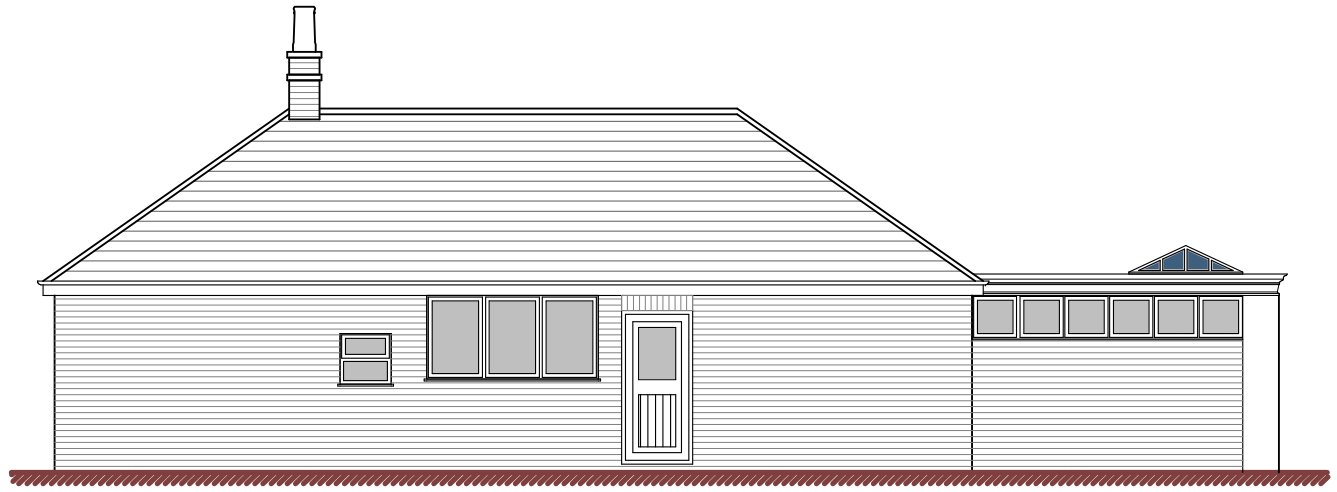

West elevation

DBD Architectural Consultancy Ltd ©2017

1. Copyright is vested with DBD Architectural Consultancy Ltd.

2. All dimensions to be checked on site before proceeding.

3. Contractor to check/adjust dimensions of new work to suit existing conditions.
Do not assume existing structure or details are plumb, square or level.

4. Contractor must notify the architect of any discrepancies before proceeding.

5. All drawings to be read in conjunction with all other consultants drawings and specs.

Rev	Date	Description

DBD Architectural Consultancy

DBD Architectural Consultancy Ltd
50 Broad Street, Leek,
Staffordshire, ST13 5NS
01538 383118
mail@dbdconsultants.co.uk
www.dbdconsultants.co.uk

Client
Mr and Mrs Gordon
Poolcroft
School Road
Bagnall

Project
Alterations and extension to Poolcroft

Title
Plans and elevations as existing

Stage: Planning		
Size: A3	Date: 11.12.17	Job No: 1771-100
Scale: 1:100		
Drawing Number: PL 02		