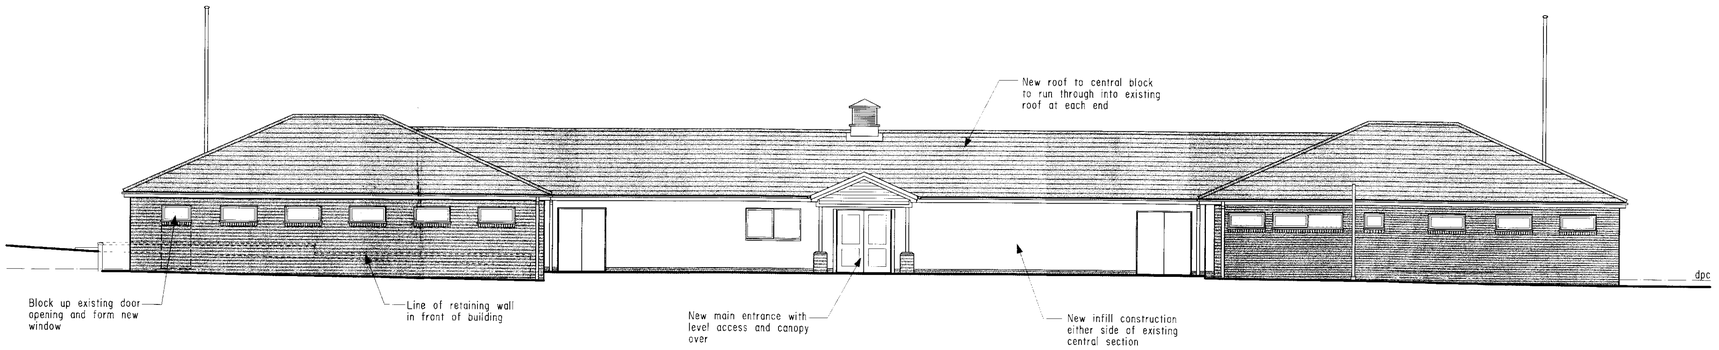

AST ELEVATION

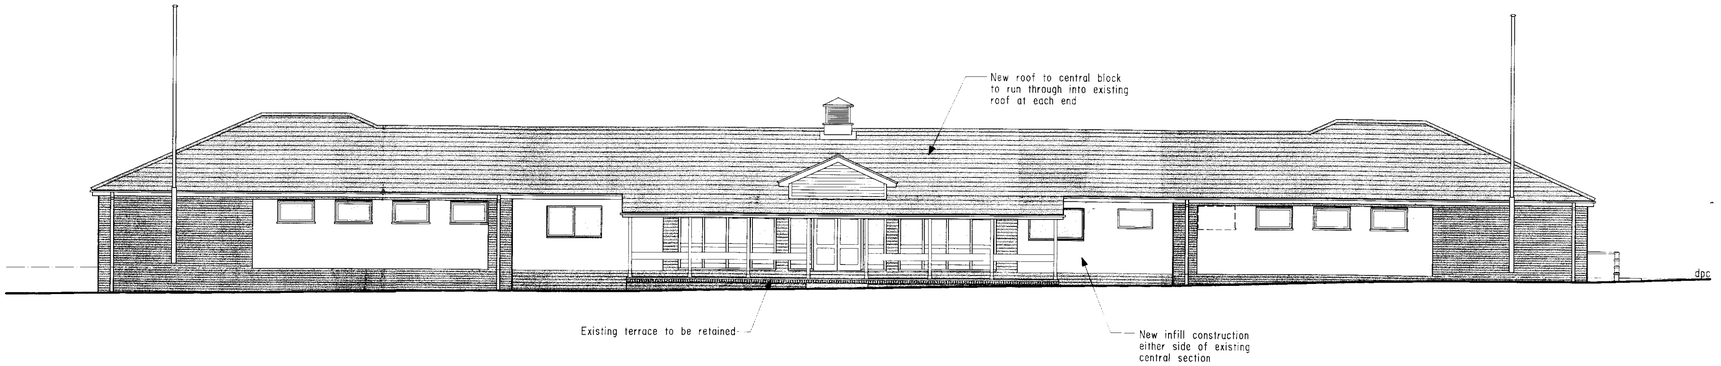

EST ELEVATION

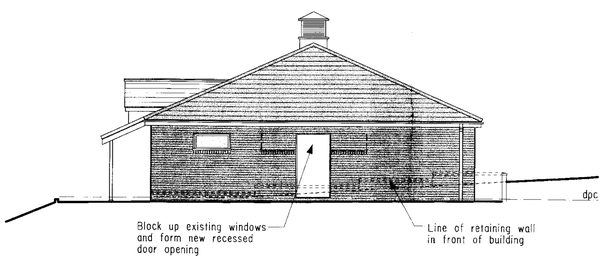

OUTH ELEVATION

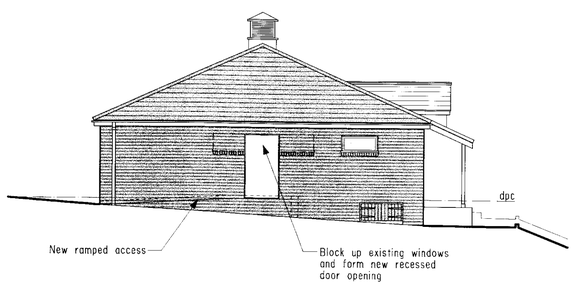

NORTH ELEVATION

RATCLIFF

CLIENT
LEEK SPORTS VILLAGE, STAFFORDSHIRE

PROJECT
ALTERATIONS TO EXISTING PAVILION AT BIRCHALL PLAYING FIELDS

DRAWING
ELEVATIONS AS PROPOSED

DRAWING NUMBER: 820-015
SCALE AT A1: 1:100
DATE: NOV 2009
DRAWN BY: MT
CHECKED:

CHARTERED ARCHITECTS
PROJECT MANAGERS
INTERIOR DESIGNERS

THE RATCLIFF PARTNERSHIP LIMITED

24 Kennedy Street, Manchester, M2 4BY
Tel: 0161 236 8080 Fax: 0161 228 3599
E-mail: name@ratcliffpartnership.com