SCALE 1:100 @ A1

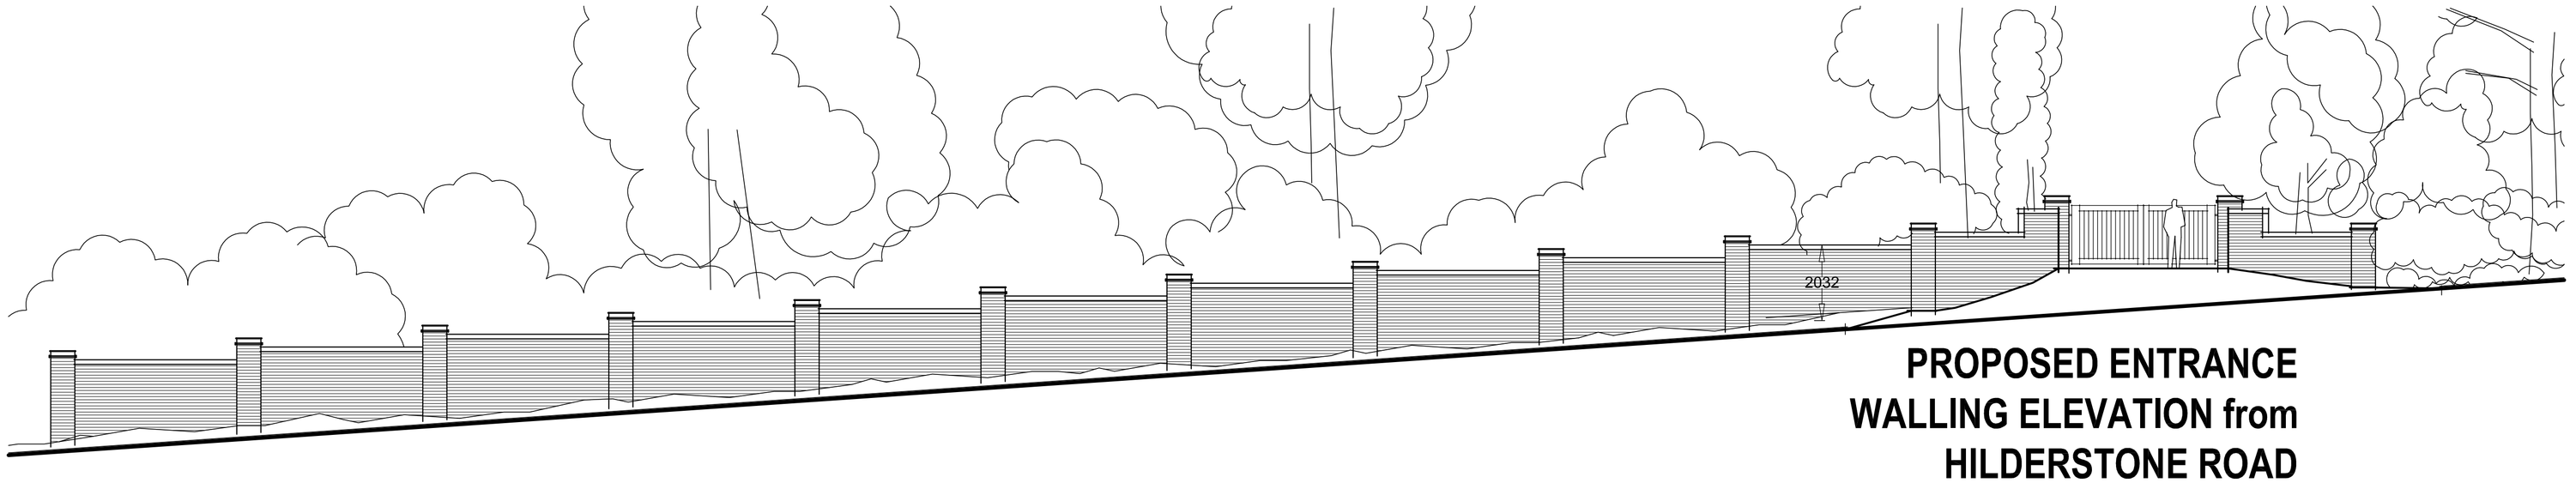


**PROPOSED ENTRANCE WALLING ELEVATION from HILDERSTONE ROAD**

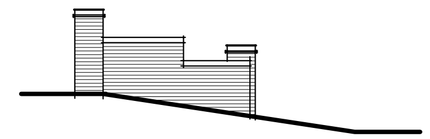

**PROPOSED ENTRANCE WALLING SIDE ELEVATION**

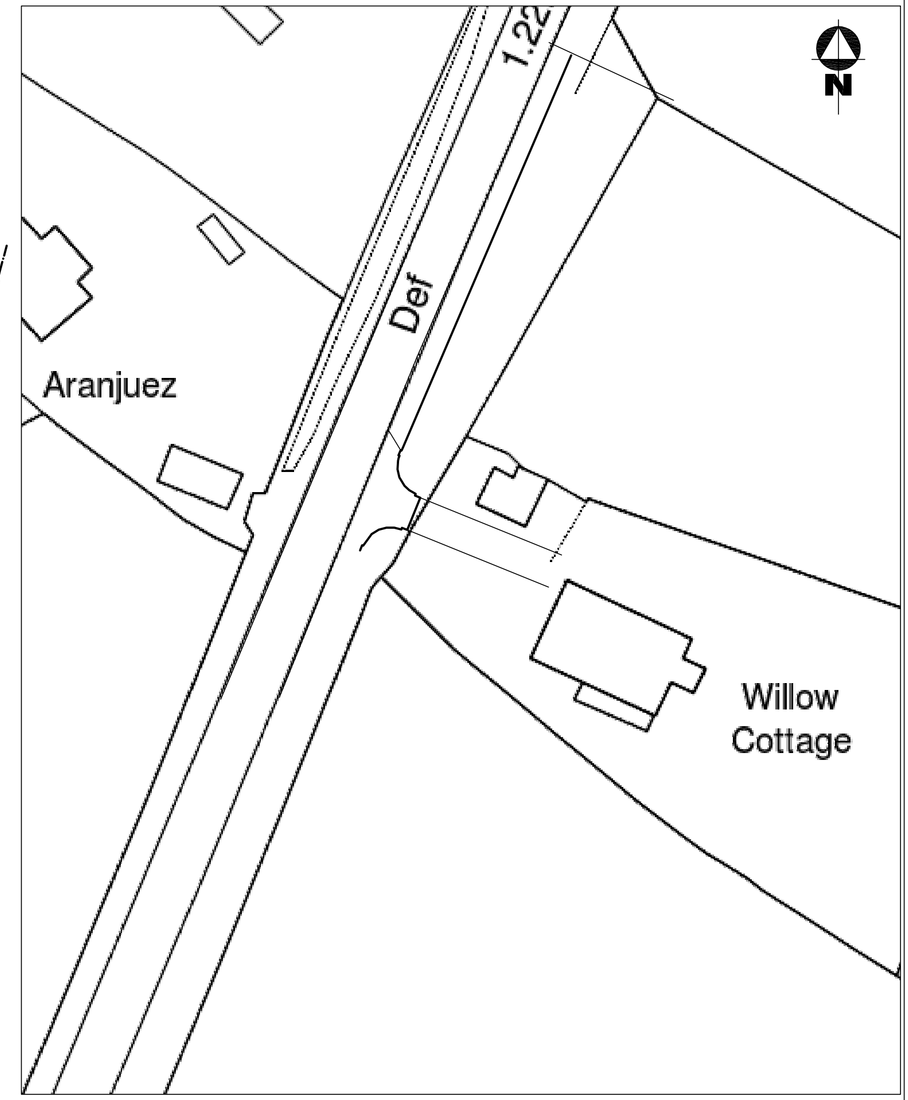


**SITE PLAN (SCALE 1:500)**

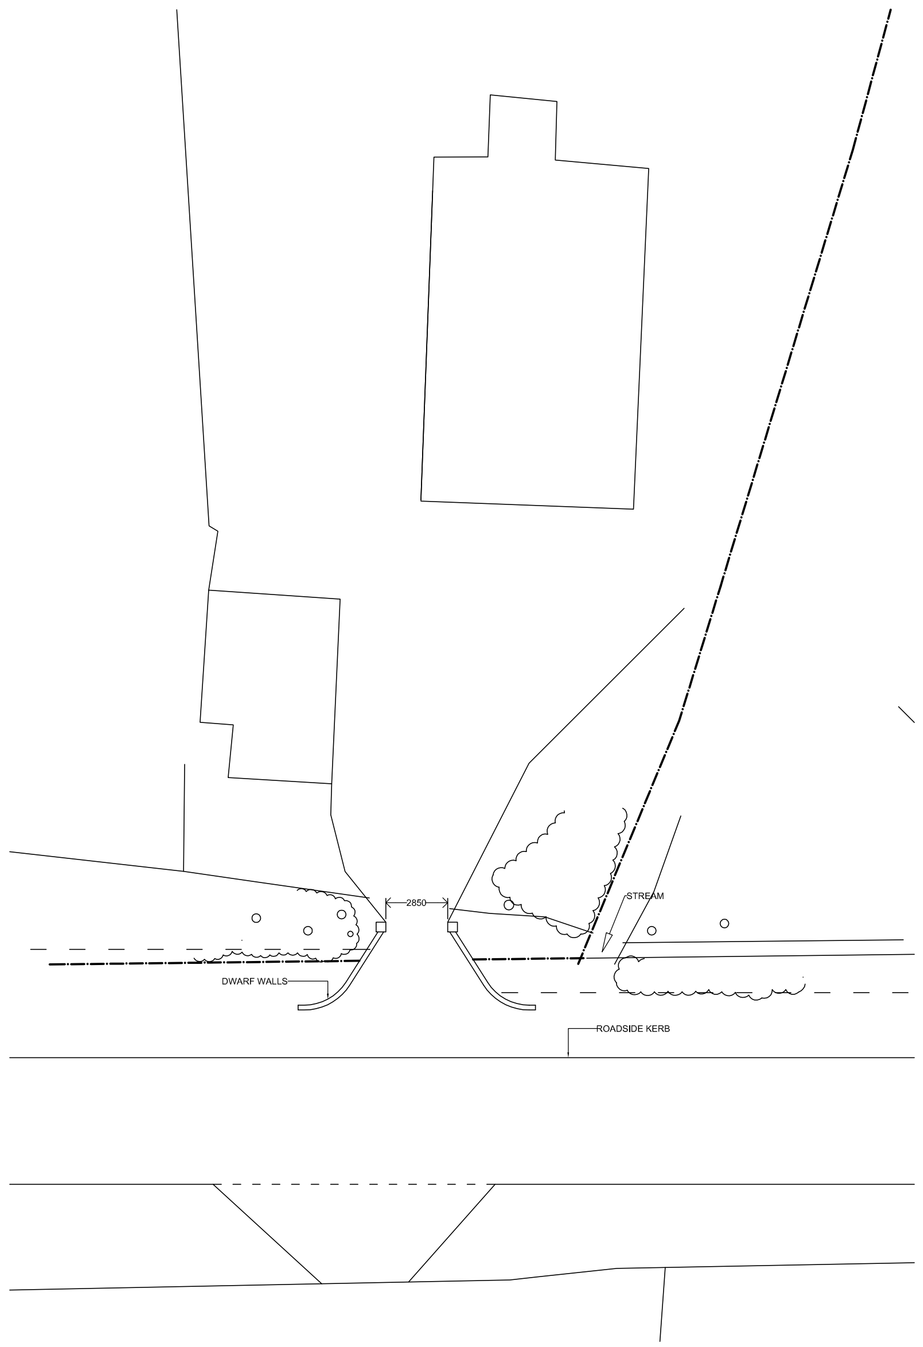


**NG ENTRANCE WALLING LAYOUT**

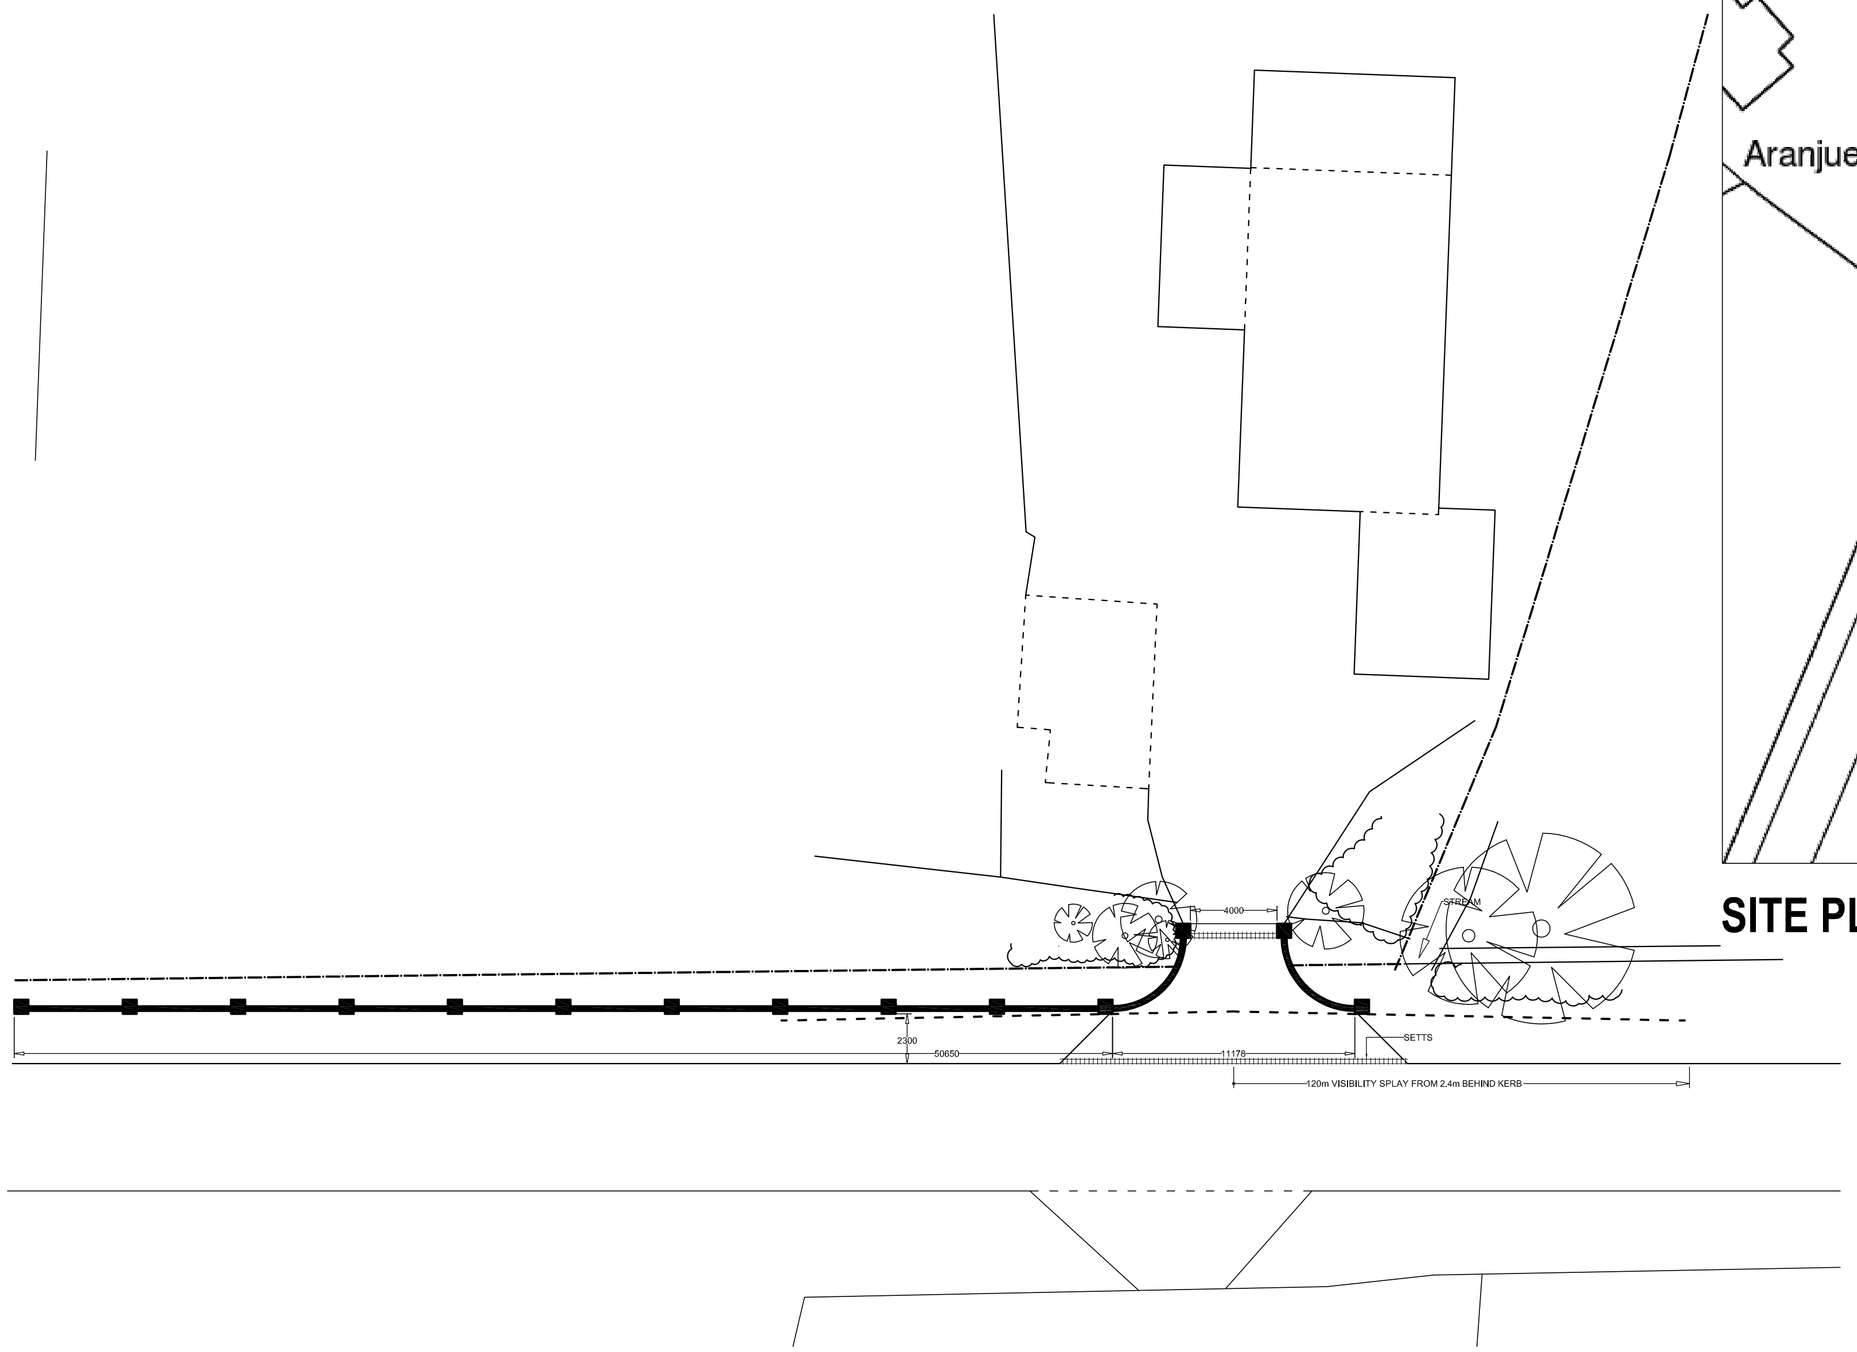


**PROPOSED ENTRANCE WALLING LAYOUT**

Rev:

Project:
**Single-storey extensions & renovation, at: Willow Cottage, Hilderstone Road, Hilderstone, Stoke on Trent, Staffs, ST15.....**

Title:

**General Arrangement:**
**Replacement Entrance Pillar, Wall & Gates.**

Client:

**Mr. P. Shore,**
**....**

| Date: | Scale: | Drawing No. | Rev |
|---|---|---|---|
| **Sept 2017** | **1:100, 1:500 & 1:1250 @ A1** | **1138/ A1/02** | |