0 1 5 10
SCALE 1:100 @ A1

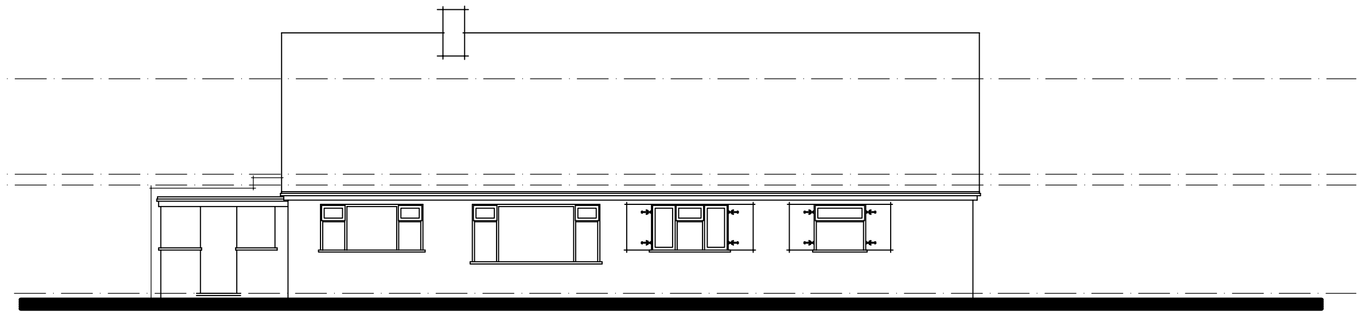

EXISTING SIDE ELEVATION

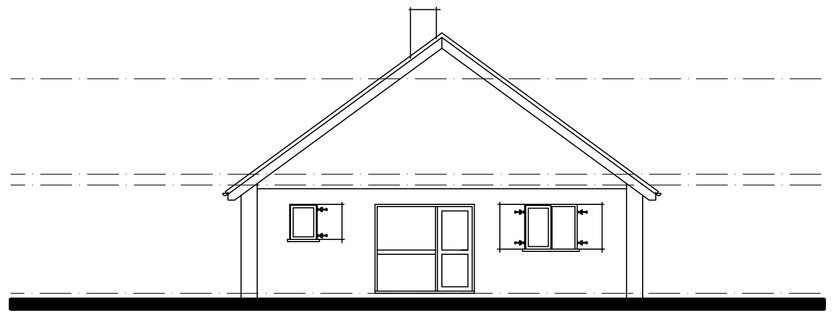

EXISTING FRONT ELEVATION

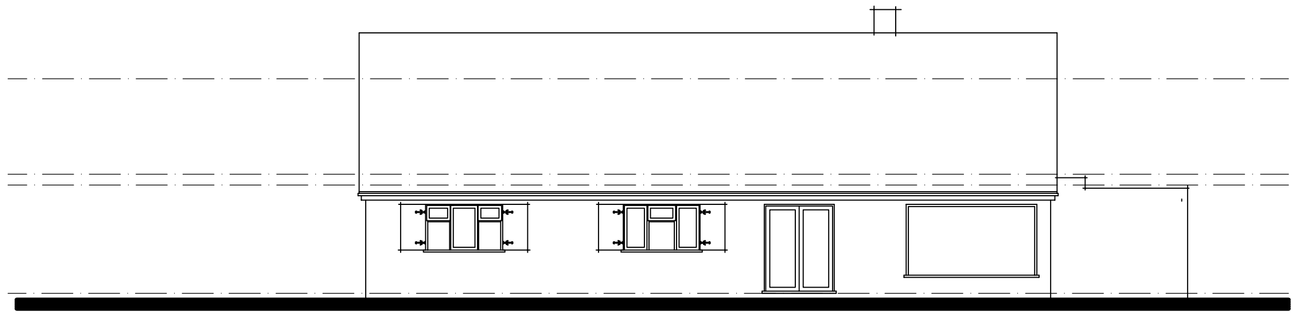

EXISTING SIDE ELEVATION



PROPOSED SIDE ELEVATION



PROPOSED FRONT ELEVATION

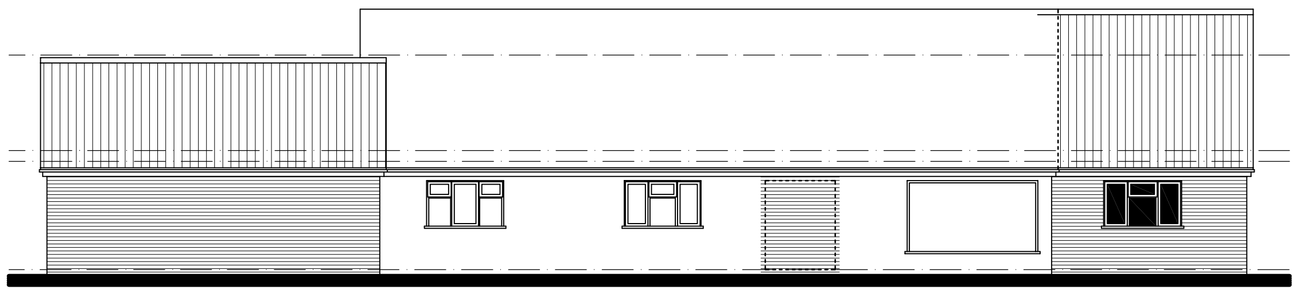

PROPOSED SIDE ELEVATION



EXISTING GROUND FLOOR PLAN

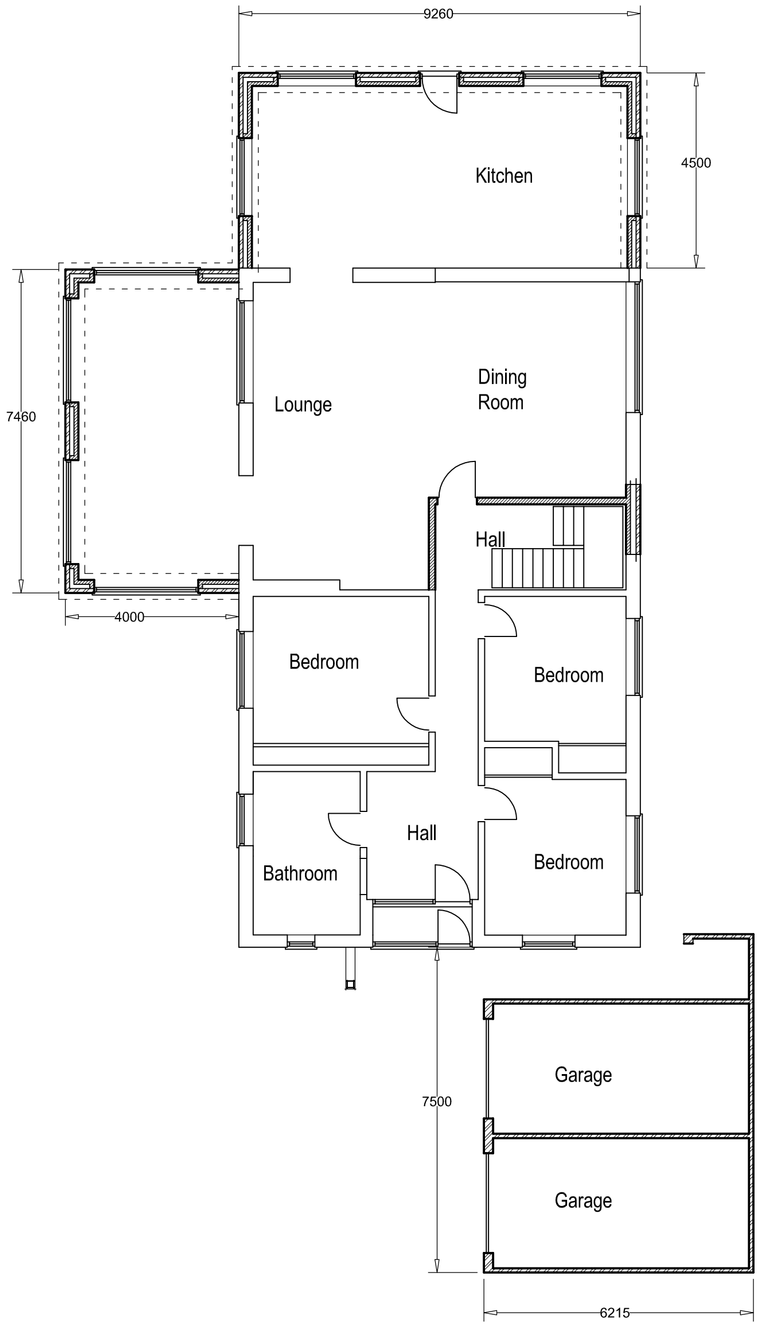

PROPOSED GROUND FLOOR PLAN

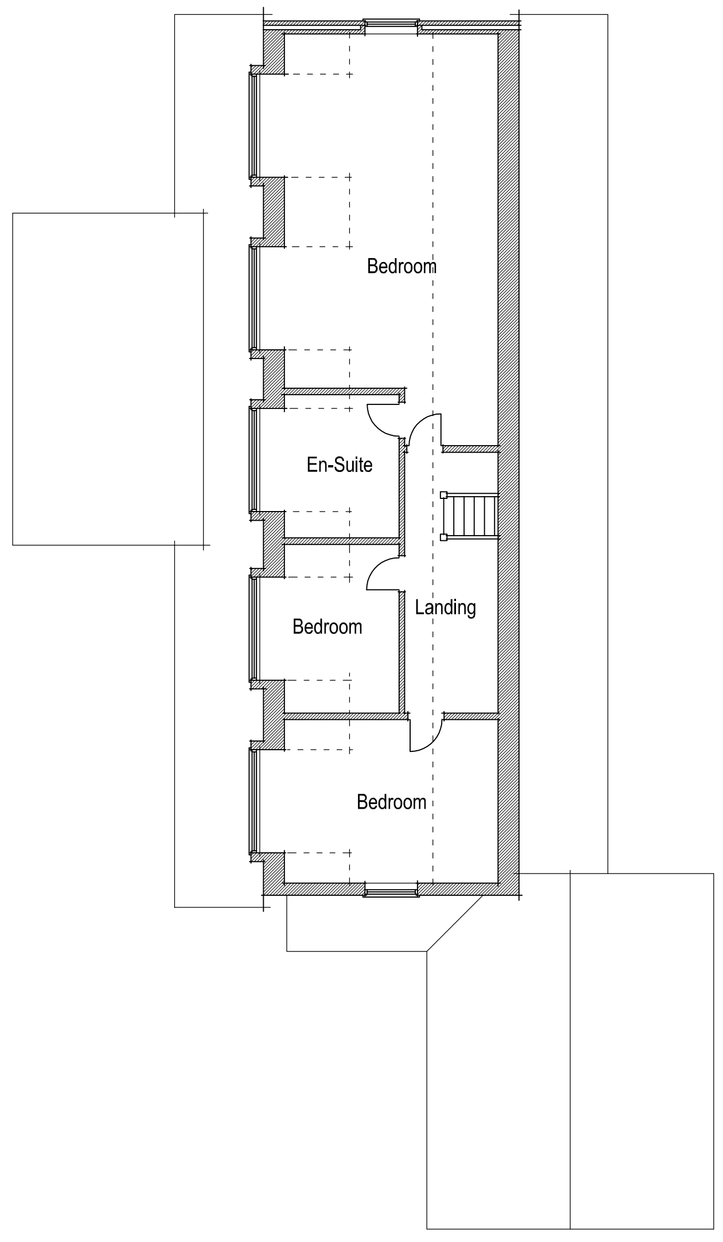

PROPOSED FIRST FLOOR PLAN

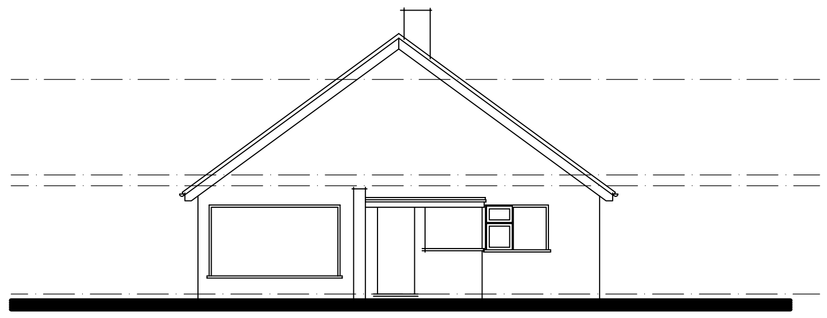

EXISTING REAR ELEVATION



PROPOSED REAR ELEVATION

Rev:

Project:
Single-storey extensions & renovation, at:
Willow Cottage, Hilderstone Road, Hilderstone, Stoke on Trent, Staffs, ST15.....

Title:
General Arrangement:
Existing & Proposed Floor Plans and Elevations.

Client:
Mr. P. Shore,
....

Date:	Scale:	Drawing No.	Rev
Sept 2017	**1:100, 1:500 & 1:1250 @ A1**	**1138/ A1/01**	