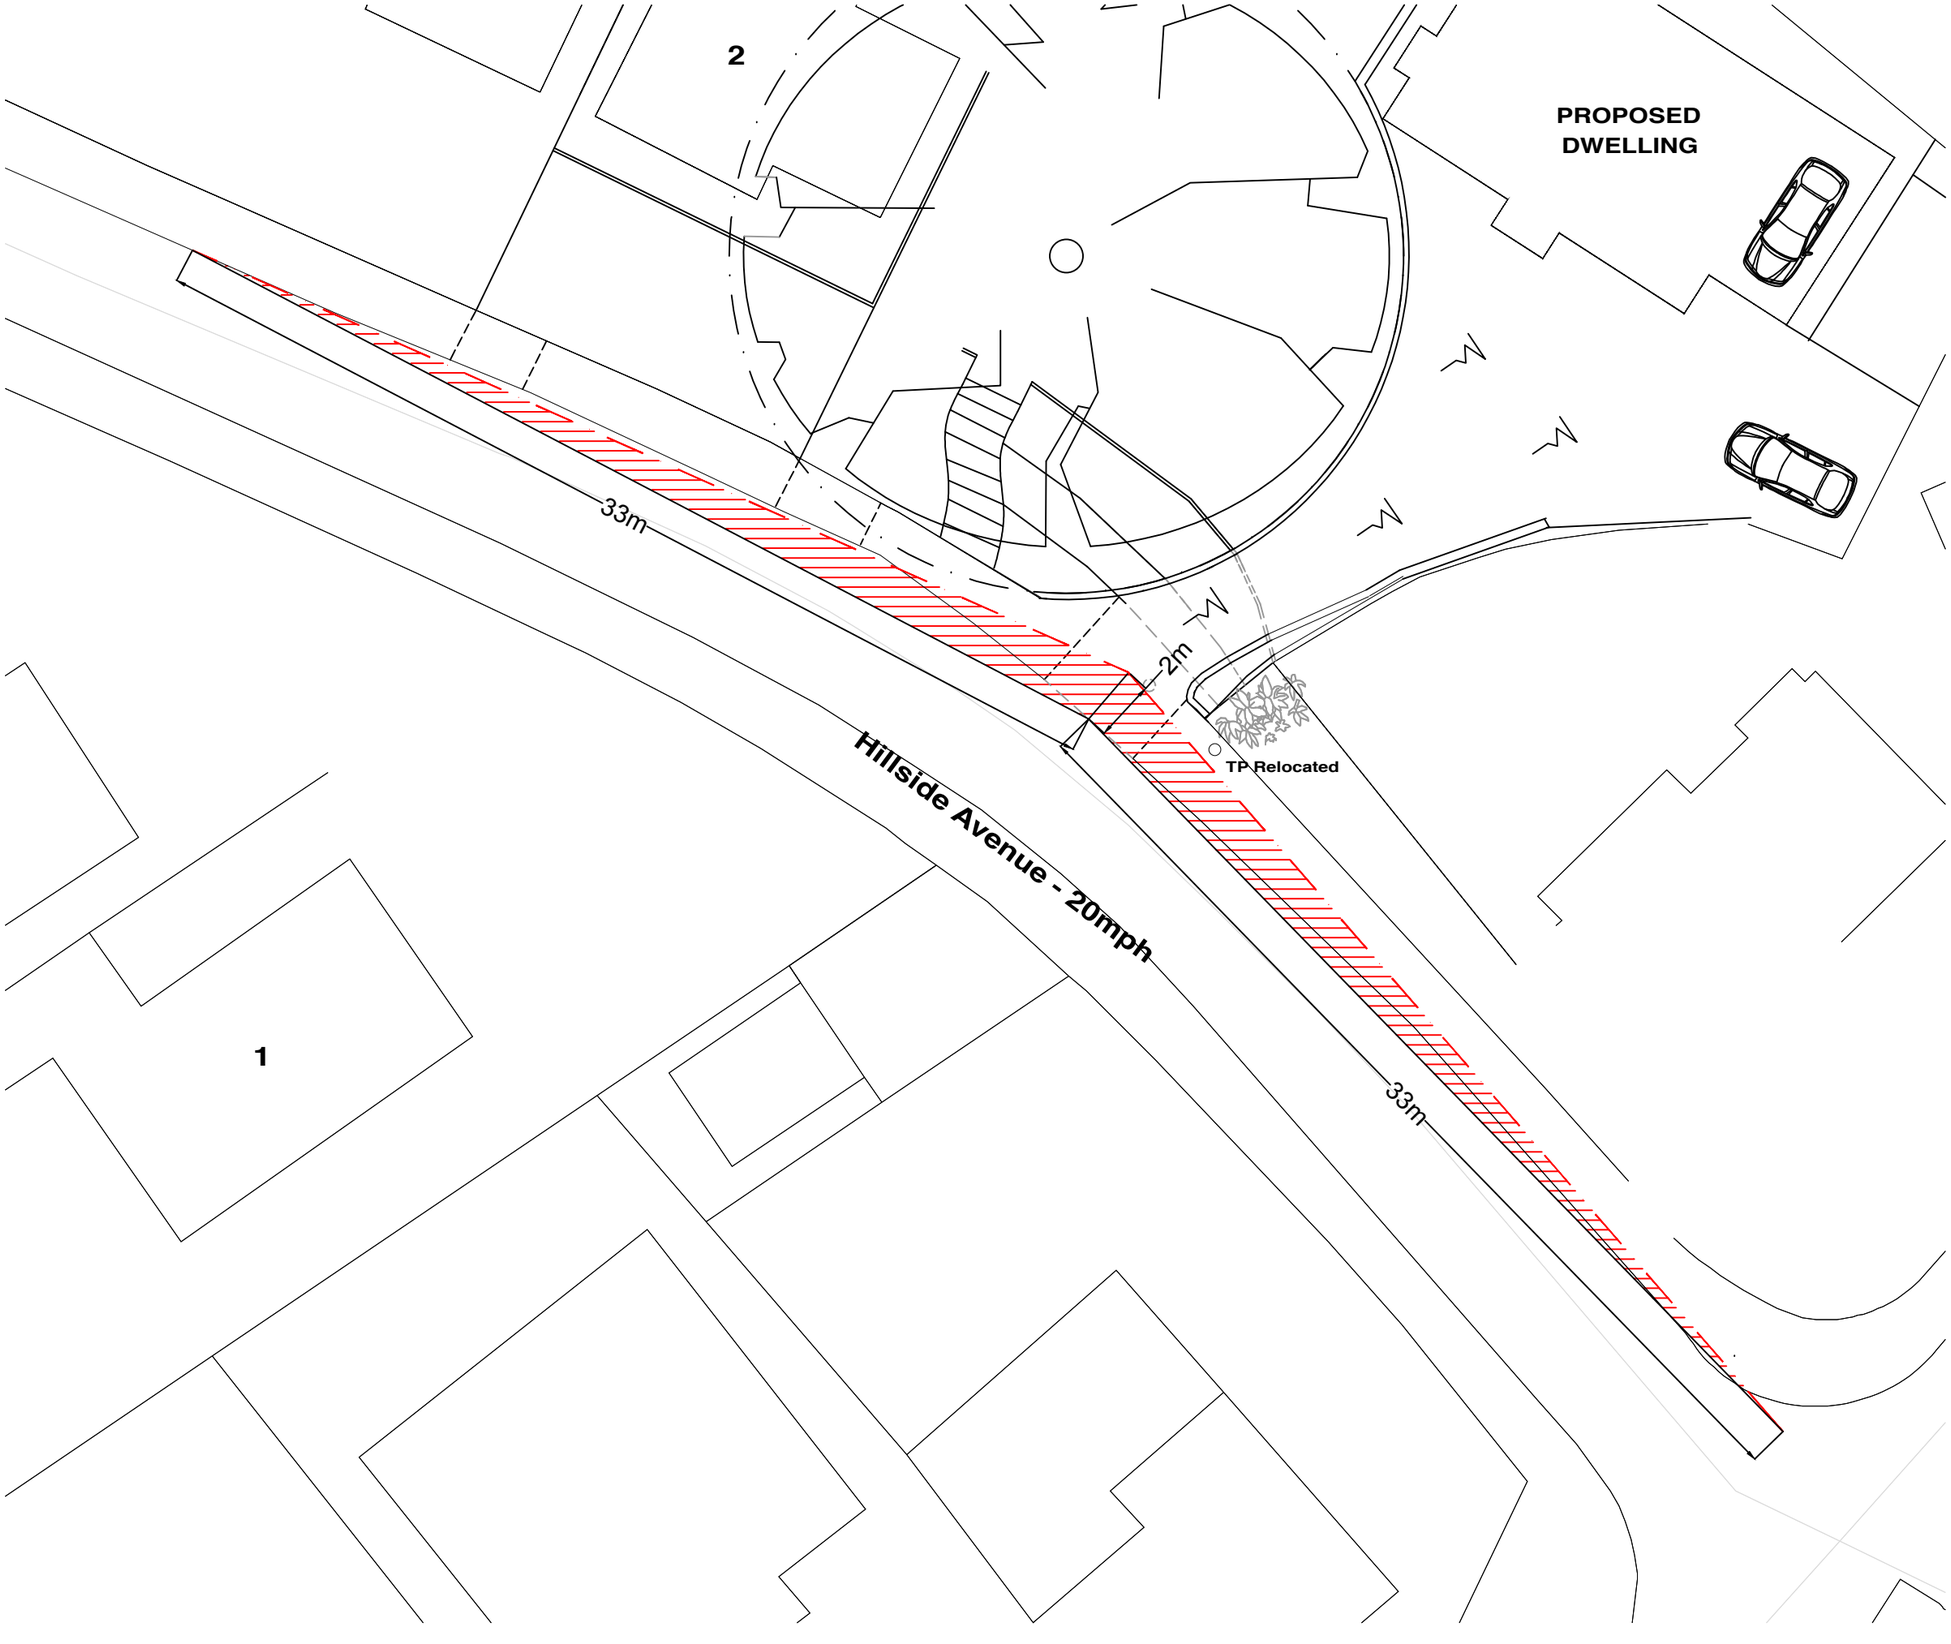

FOREFRONT
DEVELOPMENT CONSULTING
9 Britannia Park, North Road, Stoke on Trent, ST6 2PZ
Office 01782 216912 WWW.FOREFRONTDC.UK

CLIENT

MR & MRS A DAVIES

PROJECT

Proposed detached dwelling to land adjacent to:
2 Hillside Avenue, Endon, Staffs. ST9 9HH

TITLE

Vision Splay Distances

SCALE	DRAWN
1:200 @ A3	ATG
DRG NO.	DATE
17-140 - 04	14 / 12 / 17

REV.	DESCRIPTION	DATE

The contents of this drawing are the copyright of Forefront Development Consulting