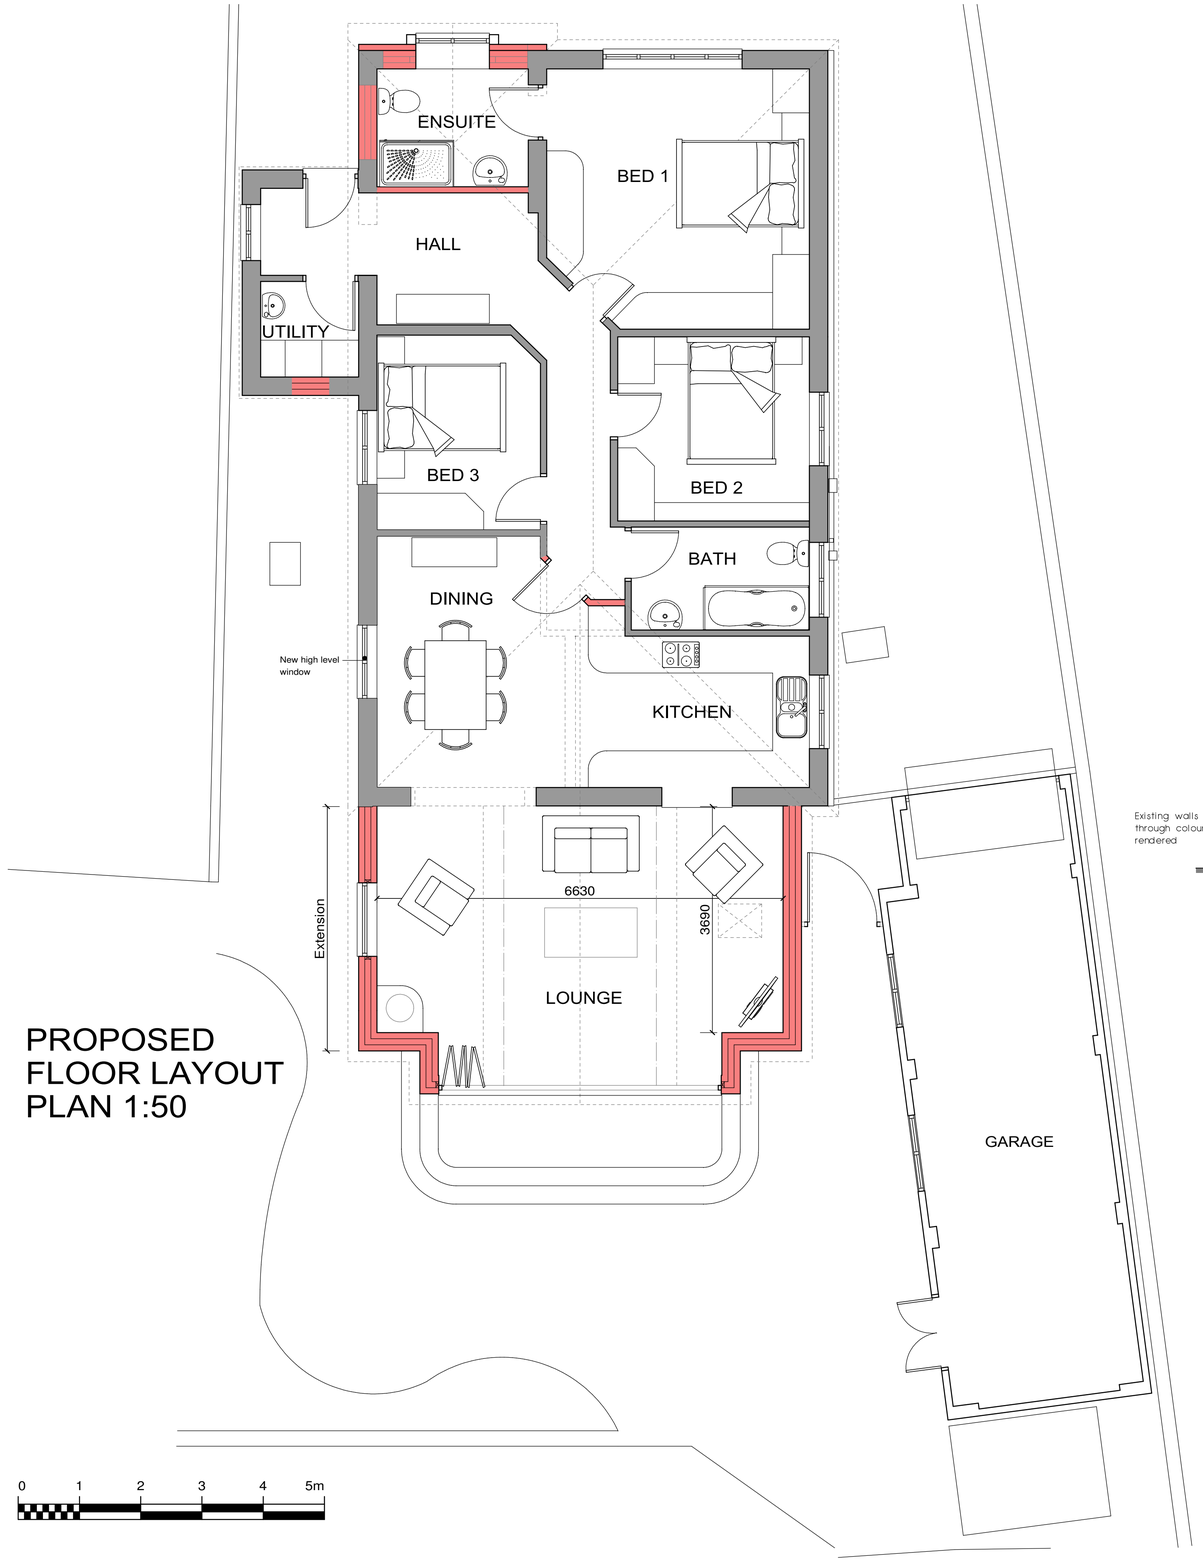

PROPOSED
FLOOR LAYOUT
PLAN 1:50

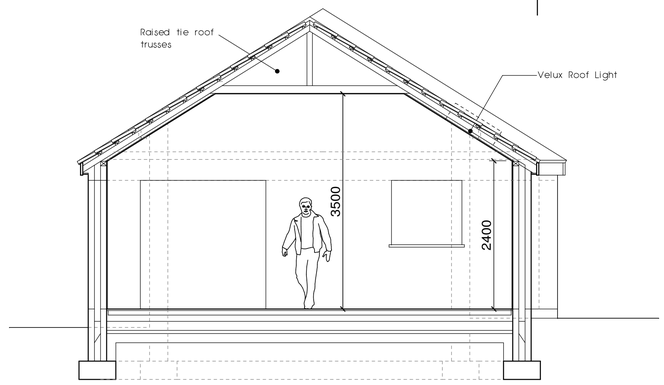

SECTION 1:50

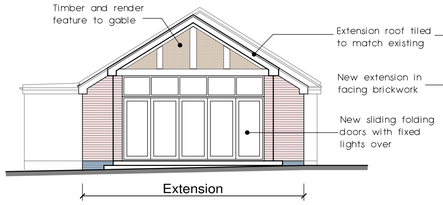

REAR ELEVATION FROM SOUTH

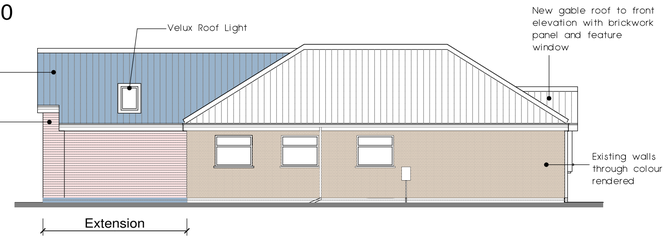

SIDE ELEVATION FROM EAST

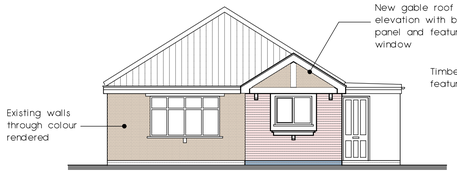

FRONT ELEVATION FROM NORTH



SIDE ELEVATION FROM WEST

0 1 2 3 4 5m

A	04/12/17	Amended

Revisions

Client

Mr & Mrs C Holdcroft

Contract

24 Woodside Avenue
Brown Edge
Stoke on Trent
ST6 8RX

Drawing Title

PROPOSED LAYOUT

Date	17/11/17	Contract Number	5617
Scale	1:50 & 1:100@A1		
Drg. no.	5617-002	Revision Suffix	A

ellis·hillman partnership
Chartered Architects
Holly Lodge, Silverdale Road, Wolstanton,
Newcastle, Staffs. ST5 8BQ
Telephone: 01782 633116
FAX: 01782 717487
E-mail : admin@ellishillmanpartnership.co.uk