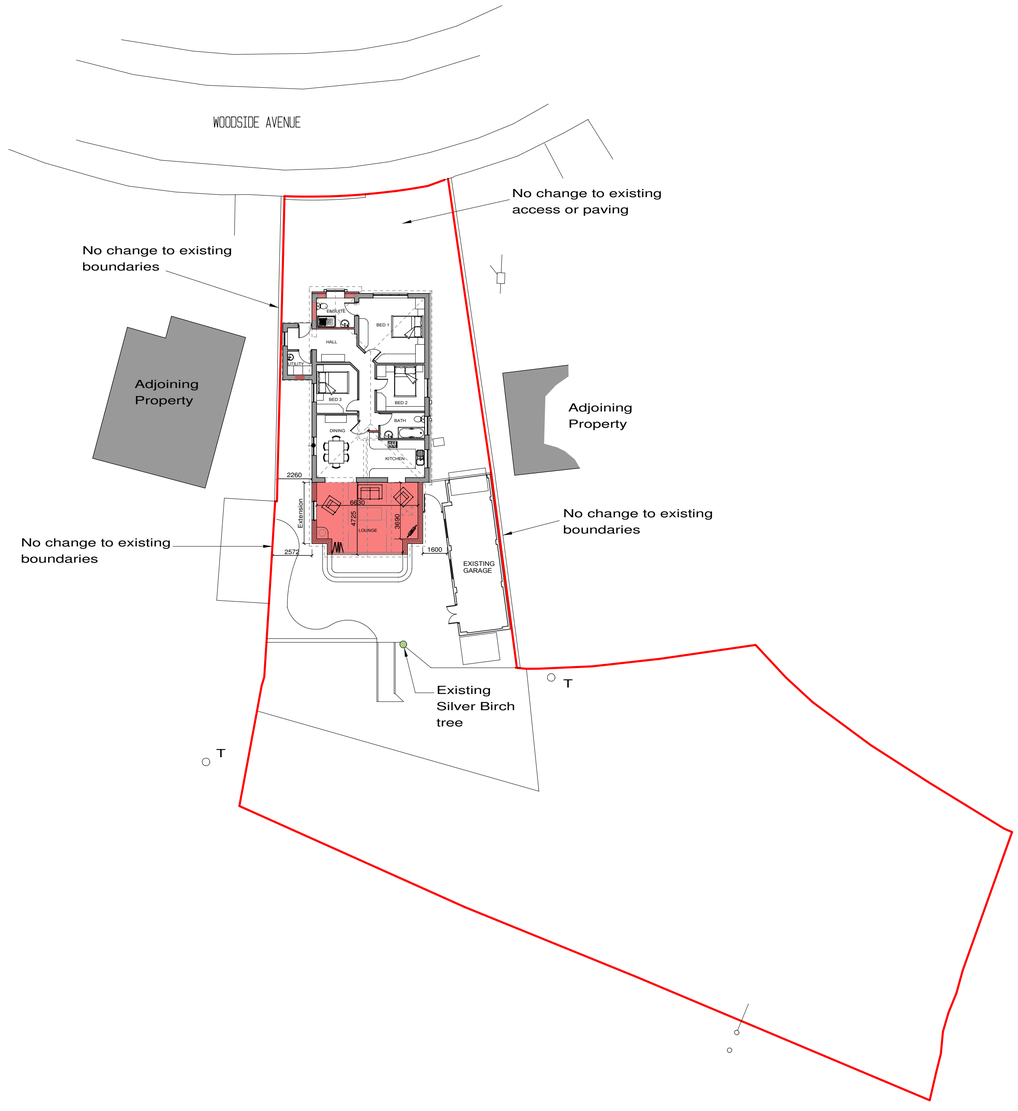

North

SITE LAYOUT
PLAN 1:200



Ordnance Survey (c) Crown Copyright 2017. All rights reserved. Licence number 100022432

North

SITE LOCATION
PLAN 1:250

0 10m 50m
Scale 1:1250

Revisions

Client

Mr & Mrs C Holdcroft

Contract

24 Woodside Avenue
Brown Edge
Stoke on Trent
ST6 8RX

Drawing Title

SITE & LOCATION PLANS

Date	17/11/17	Contract Number	5617
Scale	1:200 & 1:1250@A1	Revision Suffix	
Drg. no.	5617-003		

ellis·hillman partnership
Chartered Architects
Holly Lodge, Silverdale Road, Wolstanton,
Newcastle, Staffs. ST5 8BQ
Telephone: 01782 633116
FAX: 01782 717487
E-mail : admin@ellishillmanpartnership.co.uk