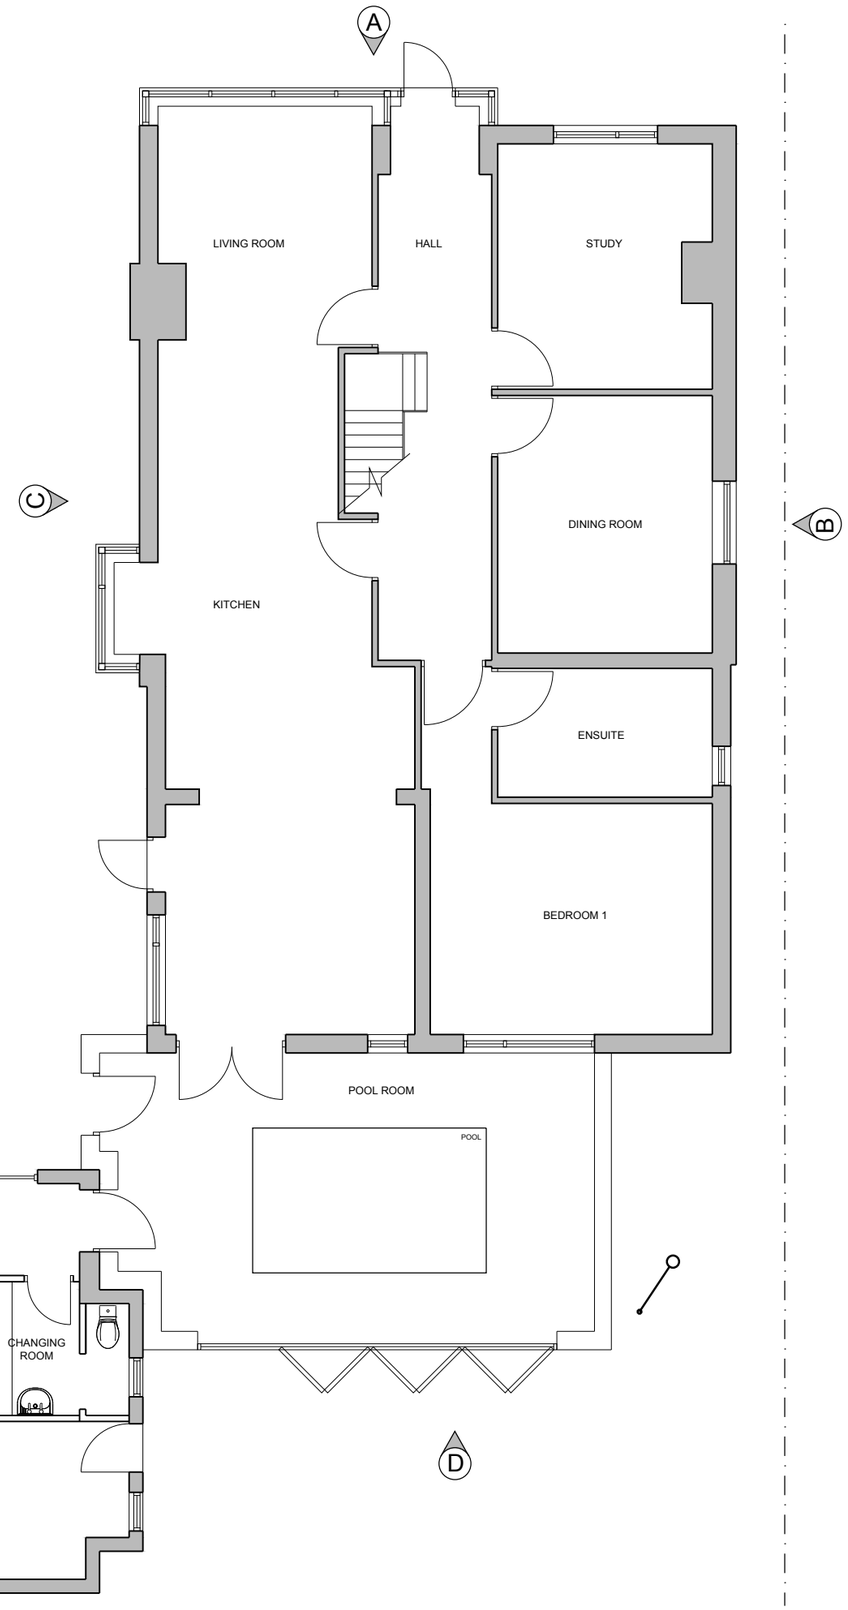

NOTES:

THIS DRAWING, ITS CONTENTS AND THE BUILDING WORKS DEPICTED ARE COPYRIGHT OF THE ARCHITECT'S AND MAY NOT BE REPRODUCED UNLESS WRITTEN PERMISSION HAS BEEN GRANTED BY JRC ARCHITECTS LIMITED.

THIS DRAWING IS TO BE READ IN CONJUNCTION WITH ALL OTHER PROJECT DRAWINGS.

PROJECT

Mr & Mrs Dishman
Proposed Extension
Avondale
Biddulph
ST8 7RN

JRC ARCHITECTS
E. HANNAH@JRCARCHITECTS.CO.UK
M 07814 784 716

DRAWING TITLE

Proposed Ground Floor Plans

DATE	SCALE	DRAWN BY
Dec 2017	1:100 @ A3	HC
JOB REFERENCE	DRAWING NUMBER	REV.
AWL	PL.05	A