Reference:	SITE PLAN

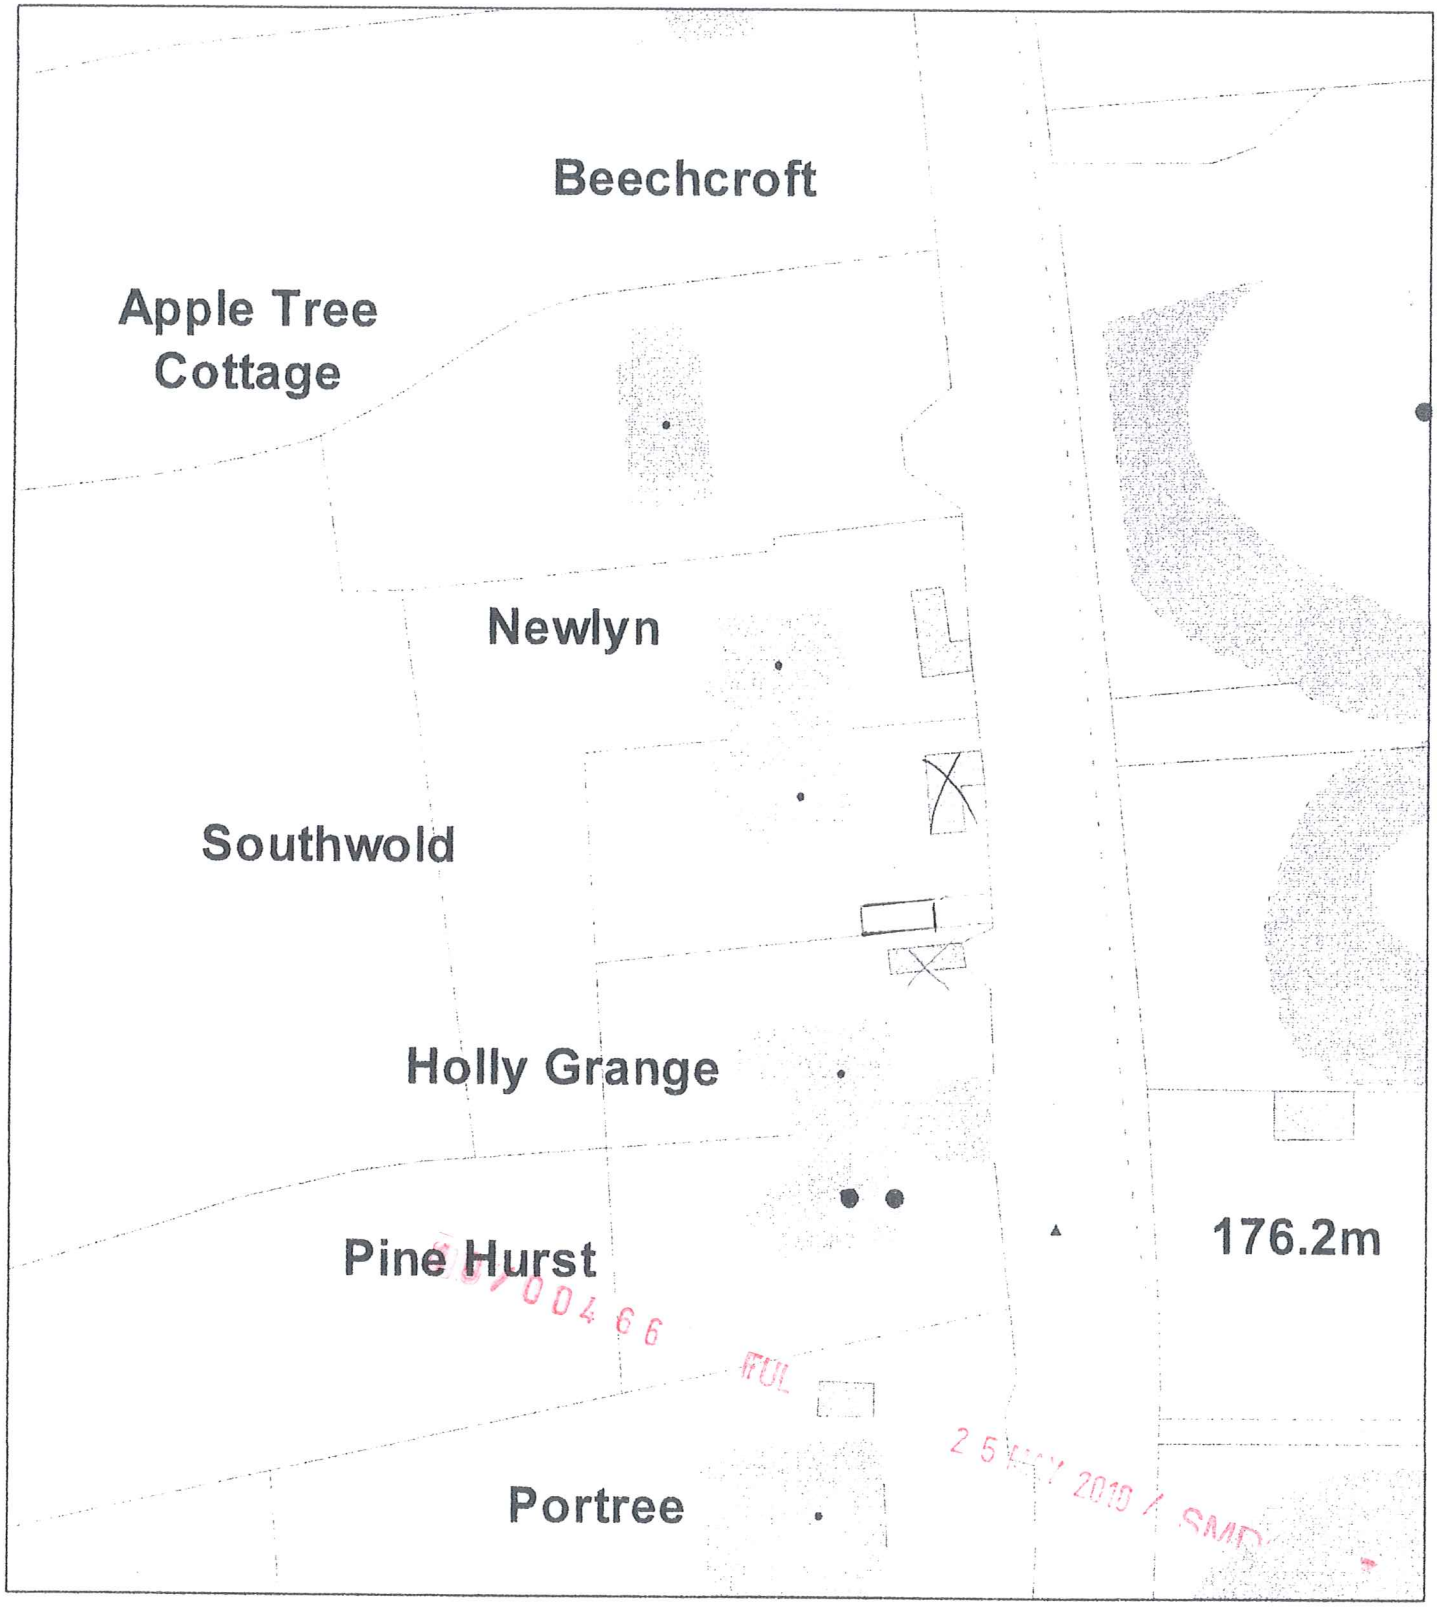

Date	06 May 2010
Organisation	Not Set
Department	Not Set
Comments	Not Set

Scale : 1:500

© Crown copyright. All rights reserved.
Staffordshire Moorlands District Council.
Licence no. 100018384. 2009.