Copyright of this drawing is vested in the Architect and it must not be copied or reproduced without consent. Figured dimensions only are to be taken from this drawing. All contractors must visit the site and be responsible for taking and checking all dimensions relative to their work.

DO NOT SCALE OFF THIS DRAWING.....IF IN DOUBT ASK

Rev.	Drawn	Comments	Date



Existing front elevation
Scale 1:100

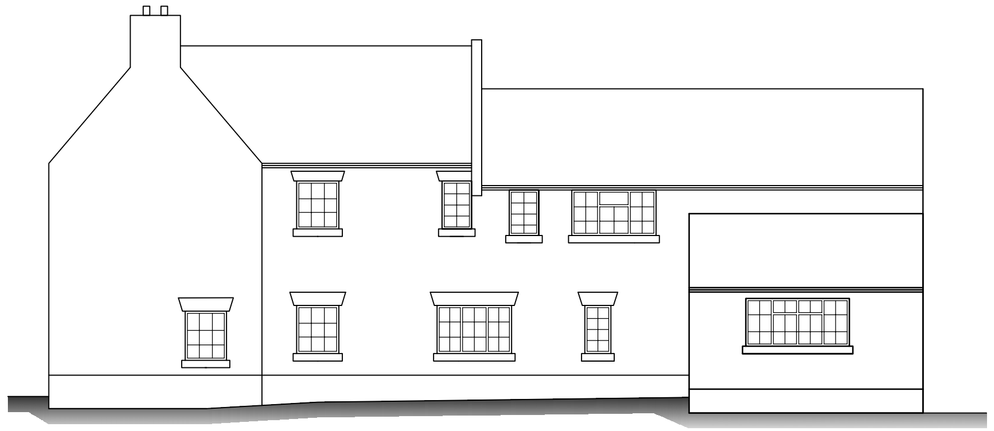

Existing side elevation
Scale 1:100

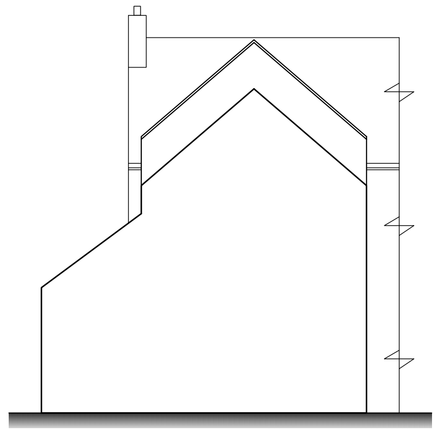

Existing rear elevation
Scale 1:100

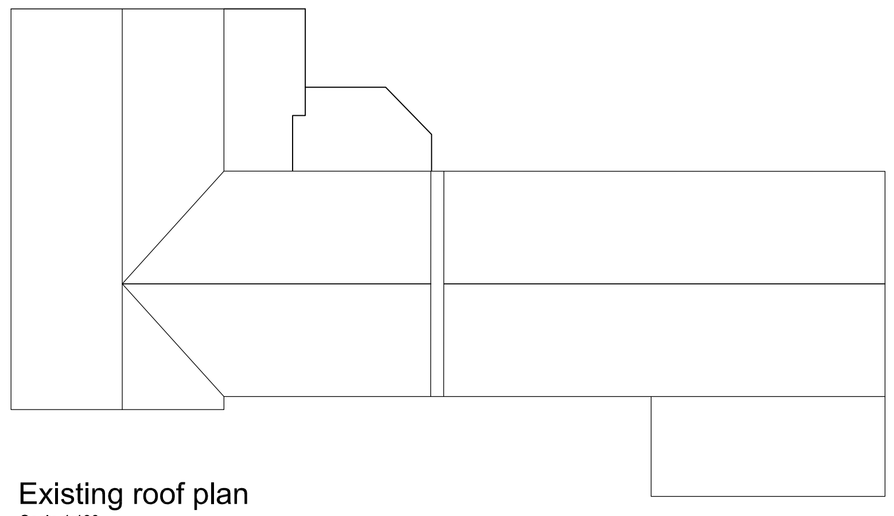

Existing roof plan
Scale 1:100

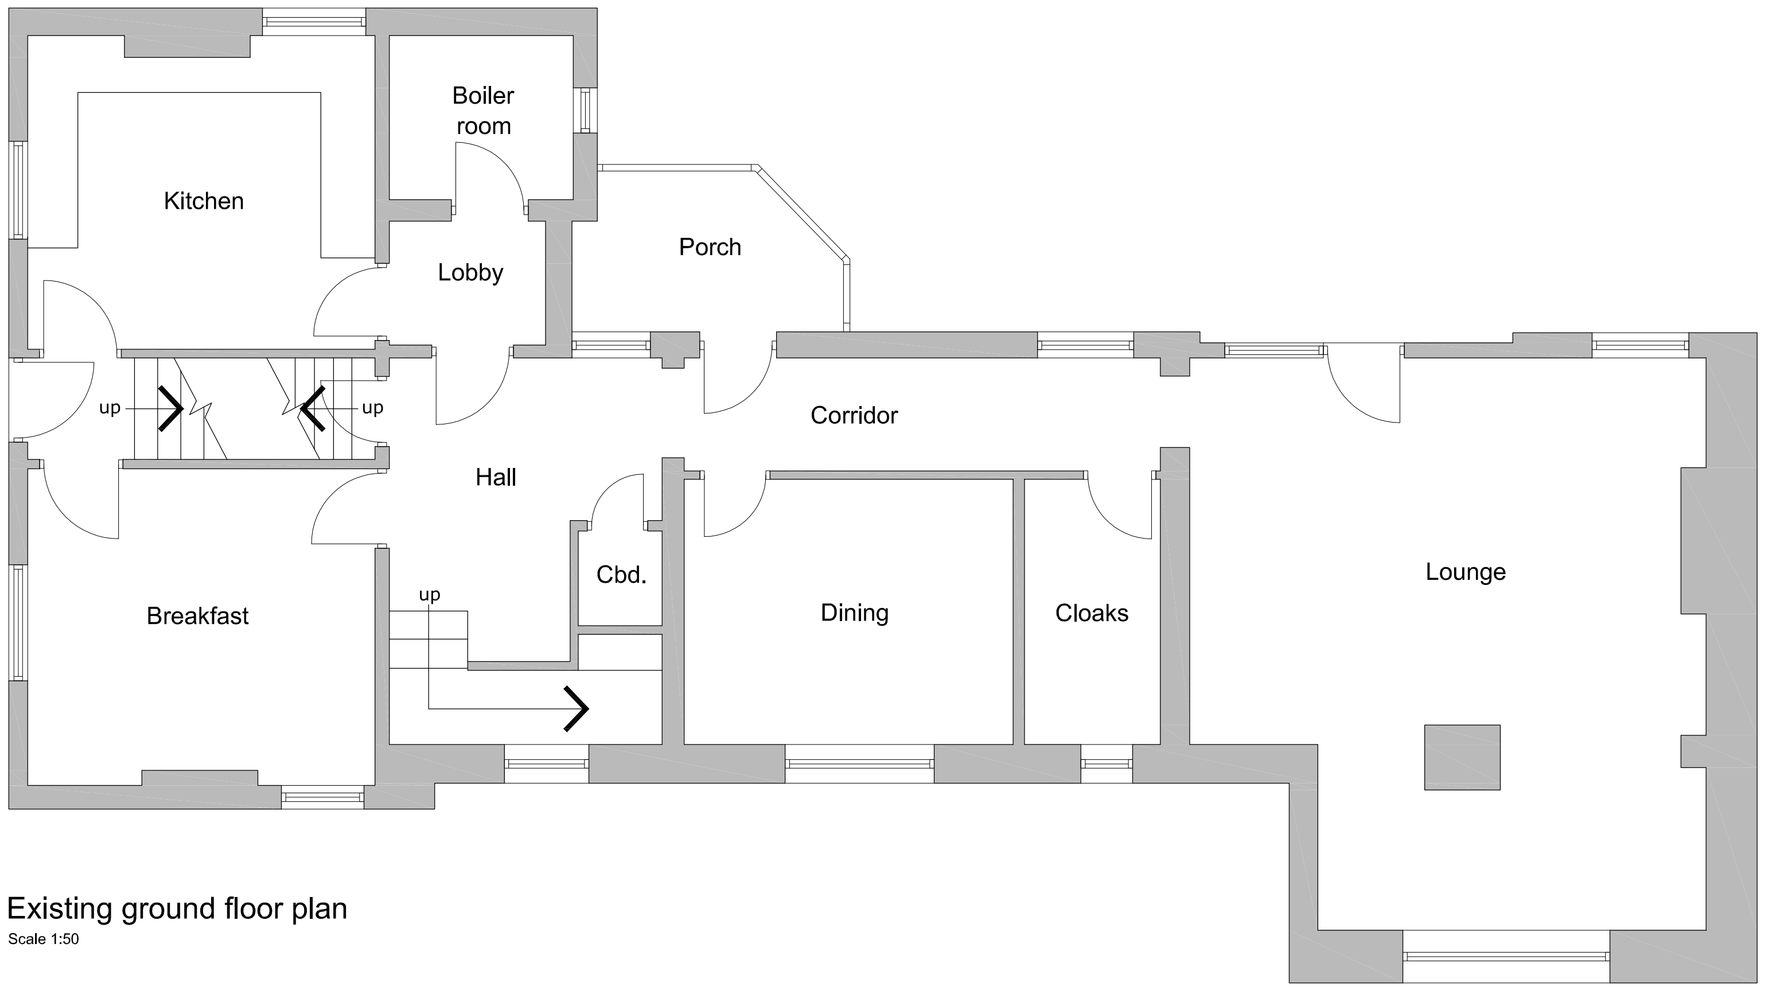

Existing ground floor plan
Scale 1:50

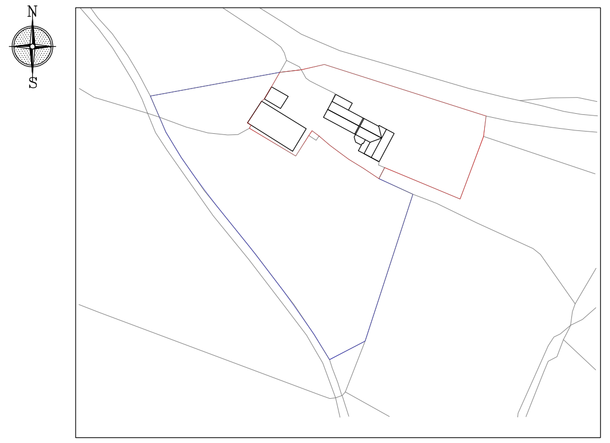

Site location plan
Scale 1:1250

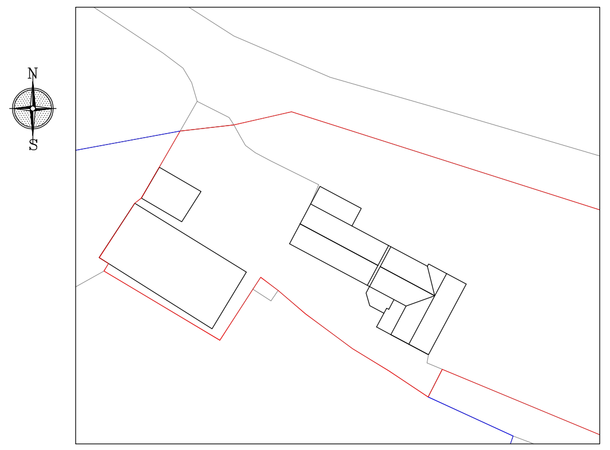

Site plan
Scale 1:500

Client	Mr J. Hulson
Project	Proposed extensions development at High Lee, Rushton Spencer, Macclesfield, Sk11 0RS
Title	Plan as existing
Status	Planning Permission
Date	May 10
Scale	As Shown
Drawn	ME
Job Ref.	100
Drawing No.	01