

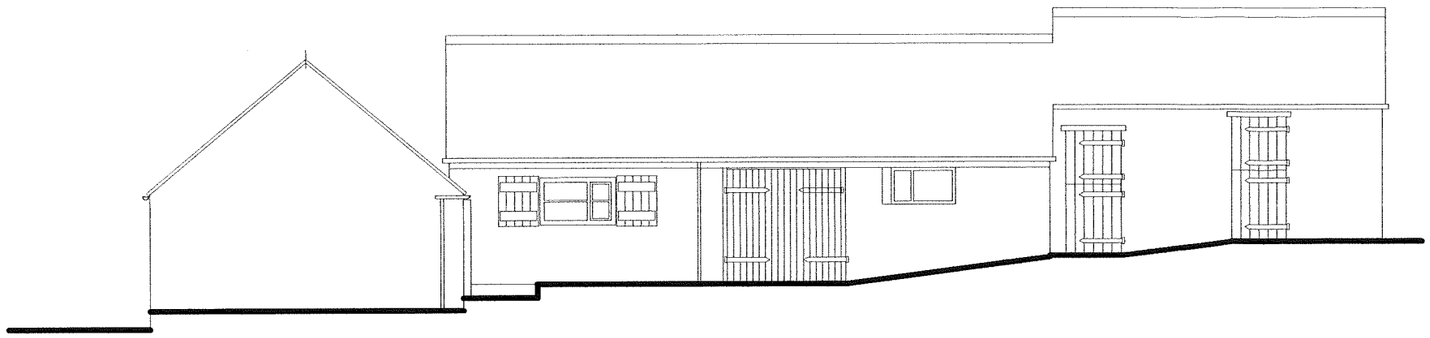



EXISTING FRONT ELEVATION

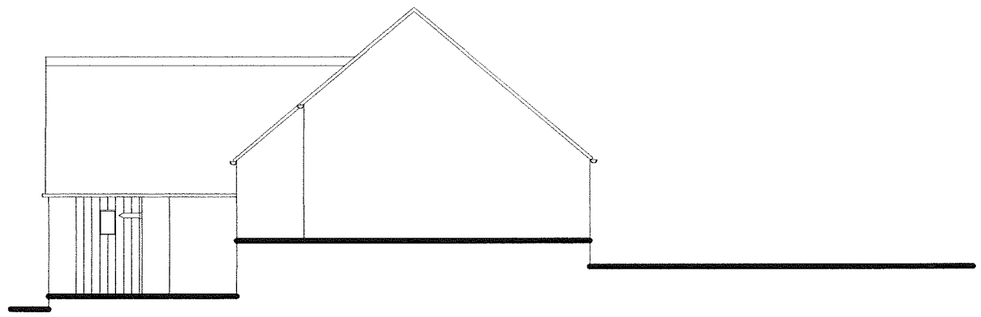


EXISTING SIDE ELEVATION

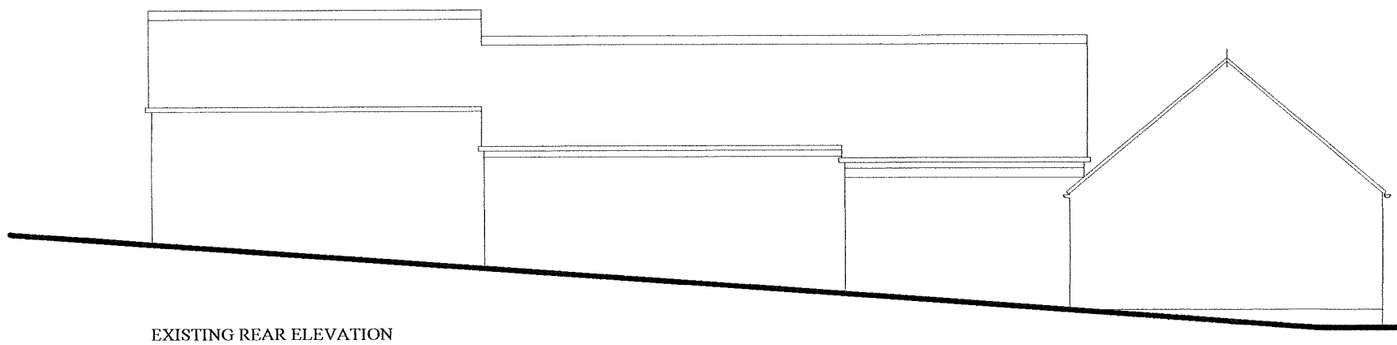

EXISTING REAR ELEVATION

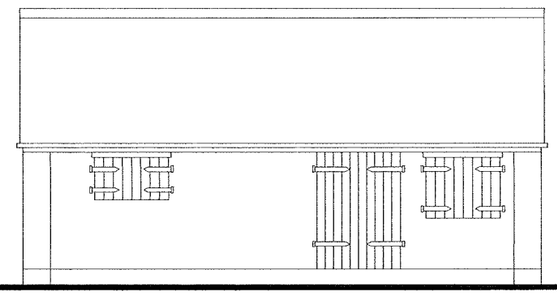

EXISTING SIDE ELEVATION

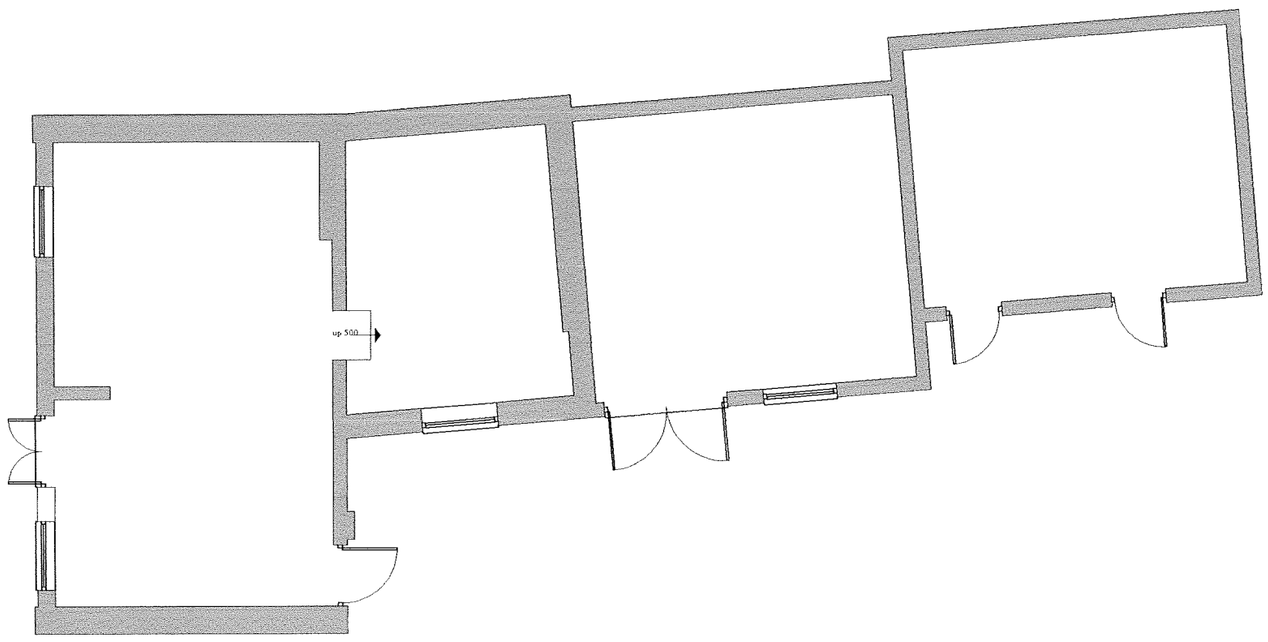

EXISTING GROUND FLOOR PLAN

10/00488/FUL 3 JUN 2010

THIS DRAWING IS COPYRIGHT - ALL RIGHTS RESERVED

Building Design Service
CHARTERED INSTITUTE OF ARCHITECTURAL TECHNOLOGISTS

TITLE
PROPOSED PART BARN CONV'N
SPRING BANK FARM
CLAY LAKE
STAFFORDSHIRE MOORLAND
ST9 9DE

CLIENT
MR. S. FORD

DRAWING NO.
SURVEY OF EXISTING

SCALE 1:100 DATE MAY 2010

B. BLAKEMAN CIAT