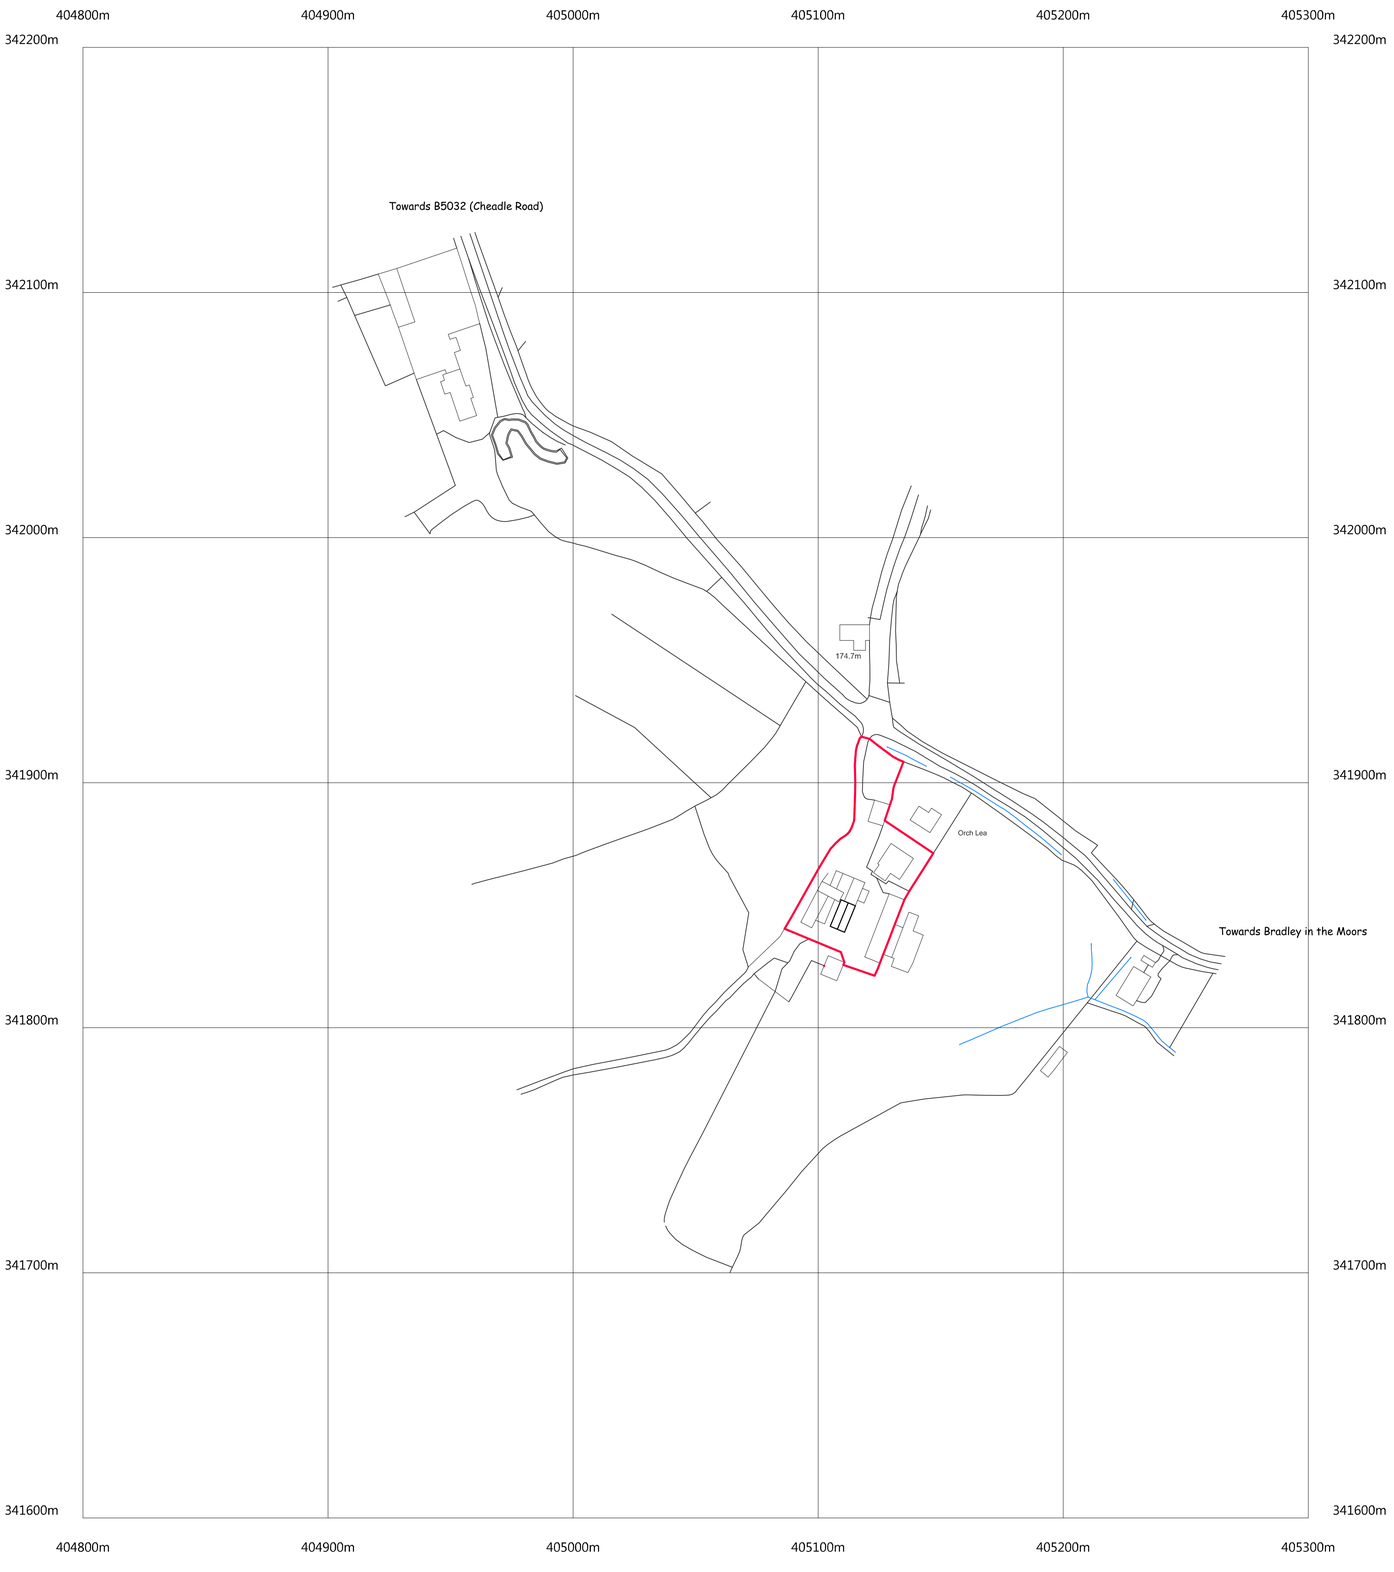

©Crown Copyright and database rights 2017 OS 100019980

Nigel Forrester MCIOB
Building Design Services

ILETT HOUSE, SMITHY BANK, ALTON, STAFFS, ST10 4AD
TEL 01538 702164

www.nigelforrester.co.uk www.sap-calc.co.uk

CLIENT

Mr and Mrs A Burton

PROJECT

Proposed conversion of existing Outbuilding
To provide ancillary domestic accommodation
at
New Farm
Bradley in the Moors
Alton
Stoke-on-Trent
ST10 4DG

DRAWING NUMBER 17/540/05

Location plan

SCALES 1/1250 @ A1