Copyright of this drawing is vested in the Architect and it must not be copied or reproduced without consent. Figured dimensions only are to be taken from this drawing. All contractors must visit the site and be responsible for taking and checking all dimensions relative to their work. Hewitt&Carr Architects Ltd are to be advised of any variation between drawings and site conditions.
CLIENTS ARE ADVISED TO CLARIFY DIMENSIONS WITH THE ARCHITECT PRIOR TO SETTING OUT AND NOT TO SCALE FROM THE DRAWING

Rev.	Drawn	Comments	Date

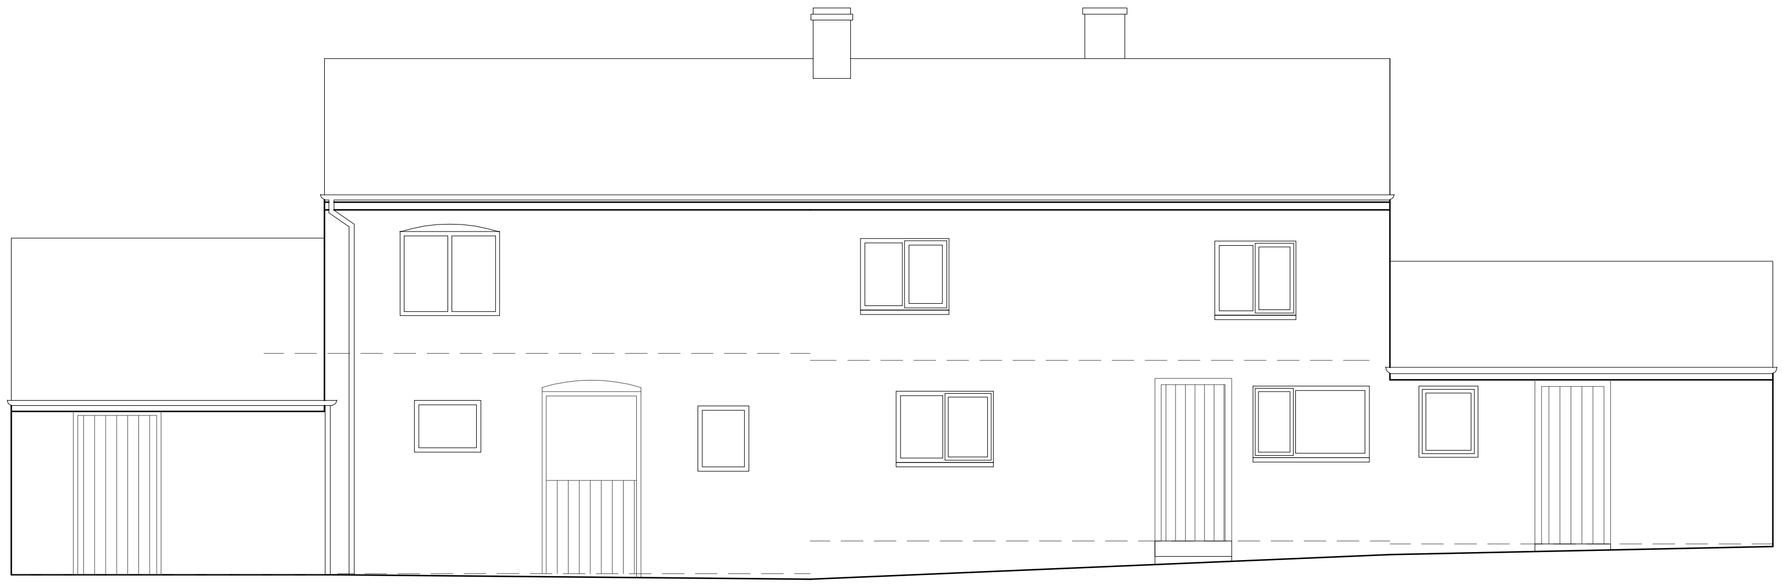

FRONT ELEVATION 1:50

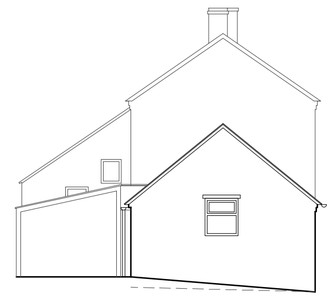

SIDE ELEVATION 1:100

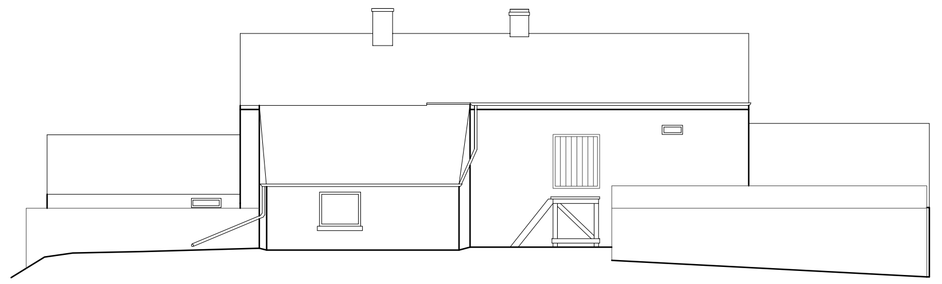

REAR ELEVATION 1:100

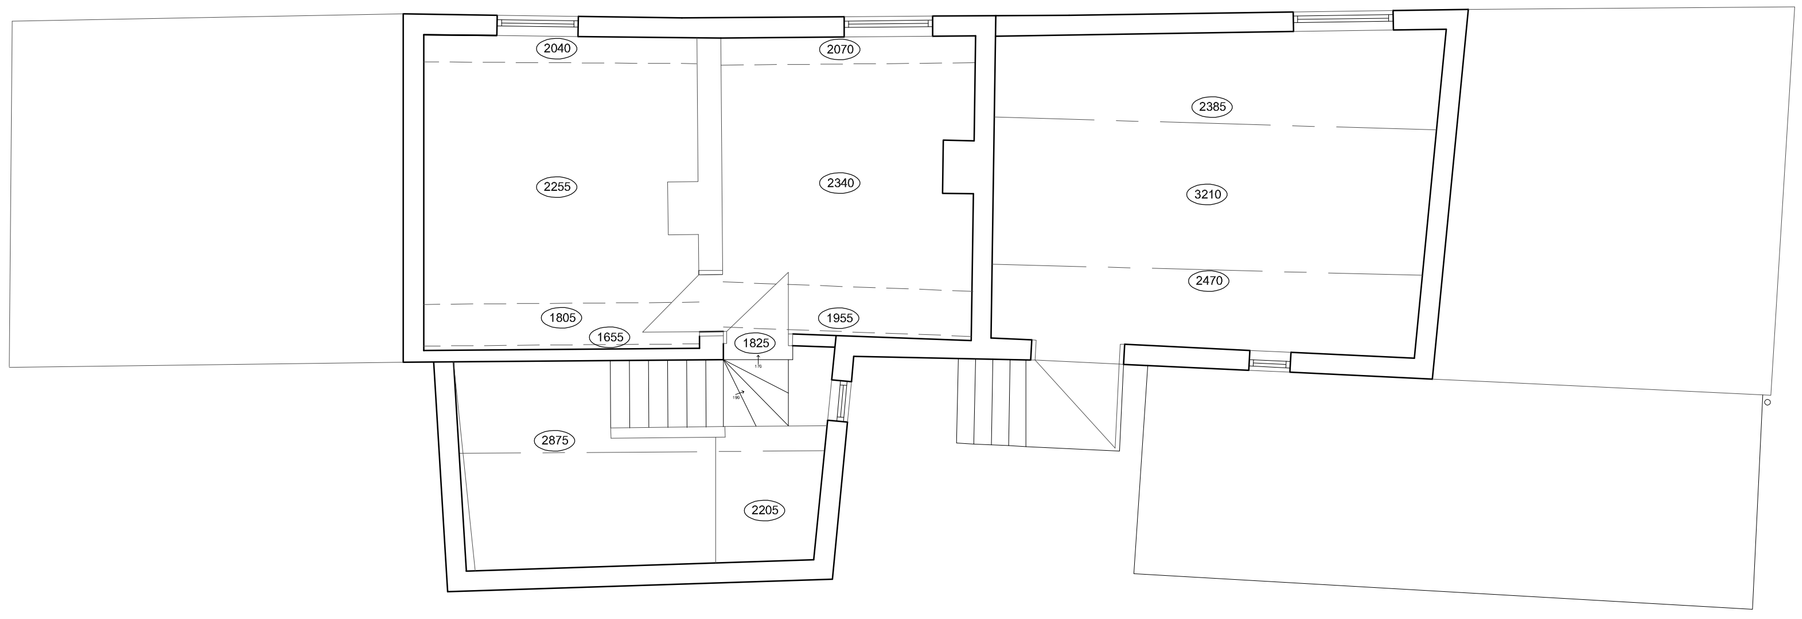

FIRST FLOOR PLAN 1:50

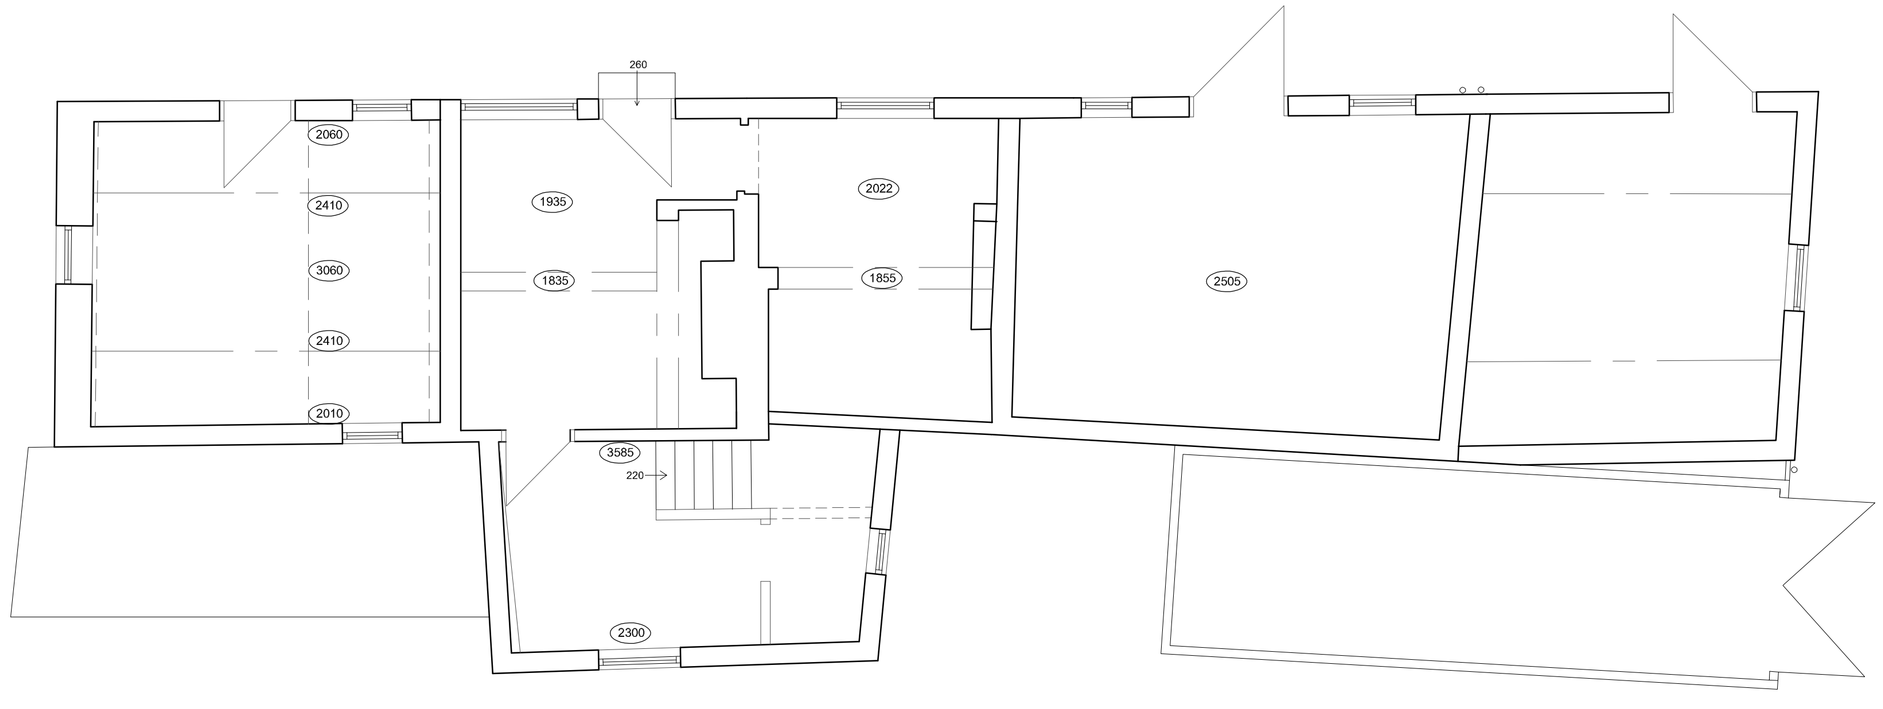

GROUND FLOOR PLAN 1:50

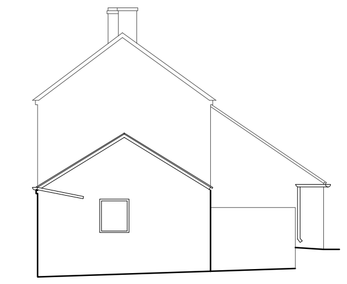

SIDE ELEVATION 1:100

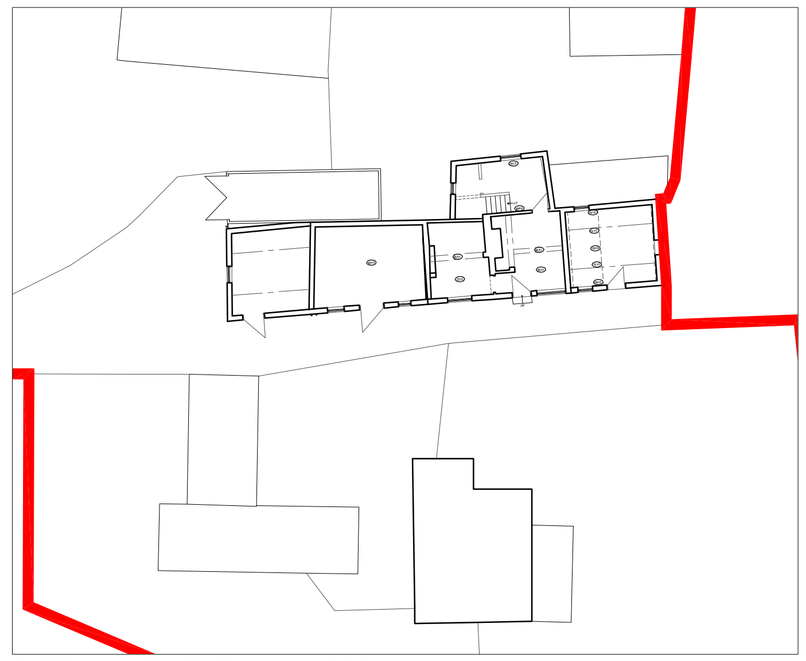

SITE LAYOUT PLAN 1:200

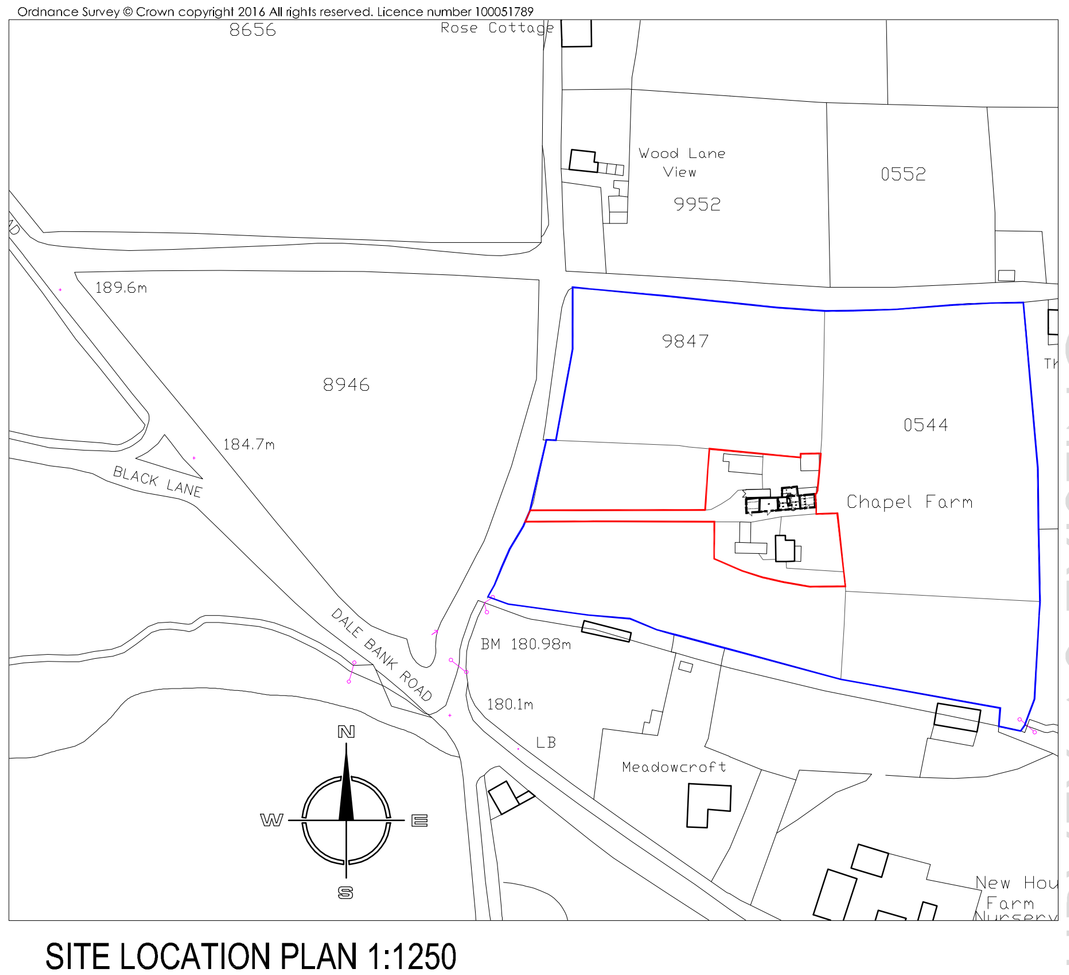

SITE LOCATION PLAN 1:1250

SURVEY AS EXISTING

Hewitt&Carr Architects
A: 2-4 Cross Street I Cheadle I Staffordshire I ST10 1NP
T: 01538 756888
E: enquiries@hcarchitects.co.uk
W: www.hcarchitects.co.uk

Client
Mr & Mrs A Thomas

Project
REDEVELOPMENT OF CHAPEL FARM
WINNOTHDALE

Tille

Status
SURVEY

Date AUG 2016 Drawn MJC

Scale @A1 AS NOTED Checked

Project No Drawing No. Rev
00568 _ AL(0)10

File Ref: I:\NEF