Copyright of this drawing is vested in the Architect and it must not be copied or reproduced without consent. Figured dimensions only are to be taken from this drawing. All contractors must visit the site and be responsible for taking and checking all dimensions relative to their work. Hewitt&Carr Architects Ltd are to be advised of any variation between drawings and site conditions.
CLIENTS ARE ADVISED TO CLARIFY DIMENSIONS WITH THE ARCHITECT PRIOR TO SETTING OUT AND NOT TO SCALE FROM THE DRAWING

Rev.	Drawn	Comments	Date



WEST ELEVATION 1:50



SOUTH ELEVATION 1:50

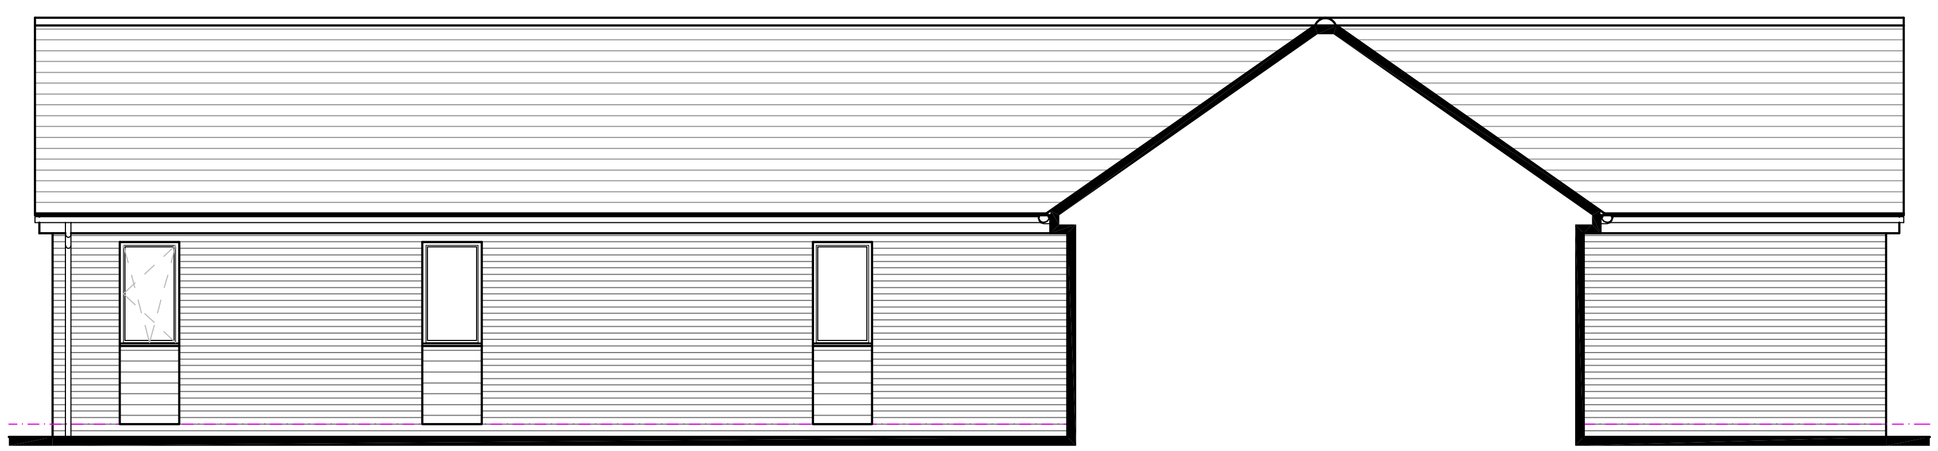

PART SOUTH ELEVATION 1:50

MATERIALS



ROOF
Imerys Beauvoise 20
Plain Clay Tile



WALLS
Wienerberger Oast Russet
Red Facing Brick



CLADDING
Western Red Cedar

Hewitt&Carr Architects
A: 2-4 Cross Street I Cheadle I Staffordshire I ST10 1NP
T: 01538 756888
E: enquiries@hcarchitects.co.uk
W: www.hcarchitects.co.uk

Client
Mr & Mrs A Thomas

Project
REDEVELOPMENT OF CHAPEL FARM
WINNOTHDALE

Title
Elevations as Proposed

PLANNING

Status
PLANNING

Date DEC 2017 Drawn NJH

Scale @A1 1:50 Checked

Project No Drawing No.
00568 _ AL(0)14 Rev C

File Ref: I:\REF