9847

0544

Copyright of this drawing is vested in the Architect and it must not be copied or reproduced without consent. Figured dimensions only are to be taken from this drawing. All contractors must visit the site and be responsible for taking and checking all dimensions relative to their work. Hewitt&Carr Architects Ltd are to be advised of any variation between drawings and site conditions.
CLIENTS ARE ADVISED TO CLARIFY DIMENSIONS WITH THE ARCHITECT PRIOR TO SETTING OUT AND NOT TO SCALE FROM THE DRAWING

Rev.	Drawn	Comments	Date

Chapel Farm

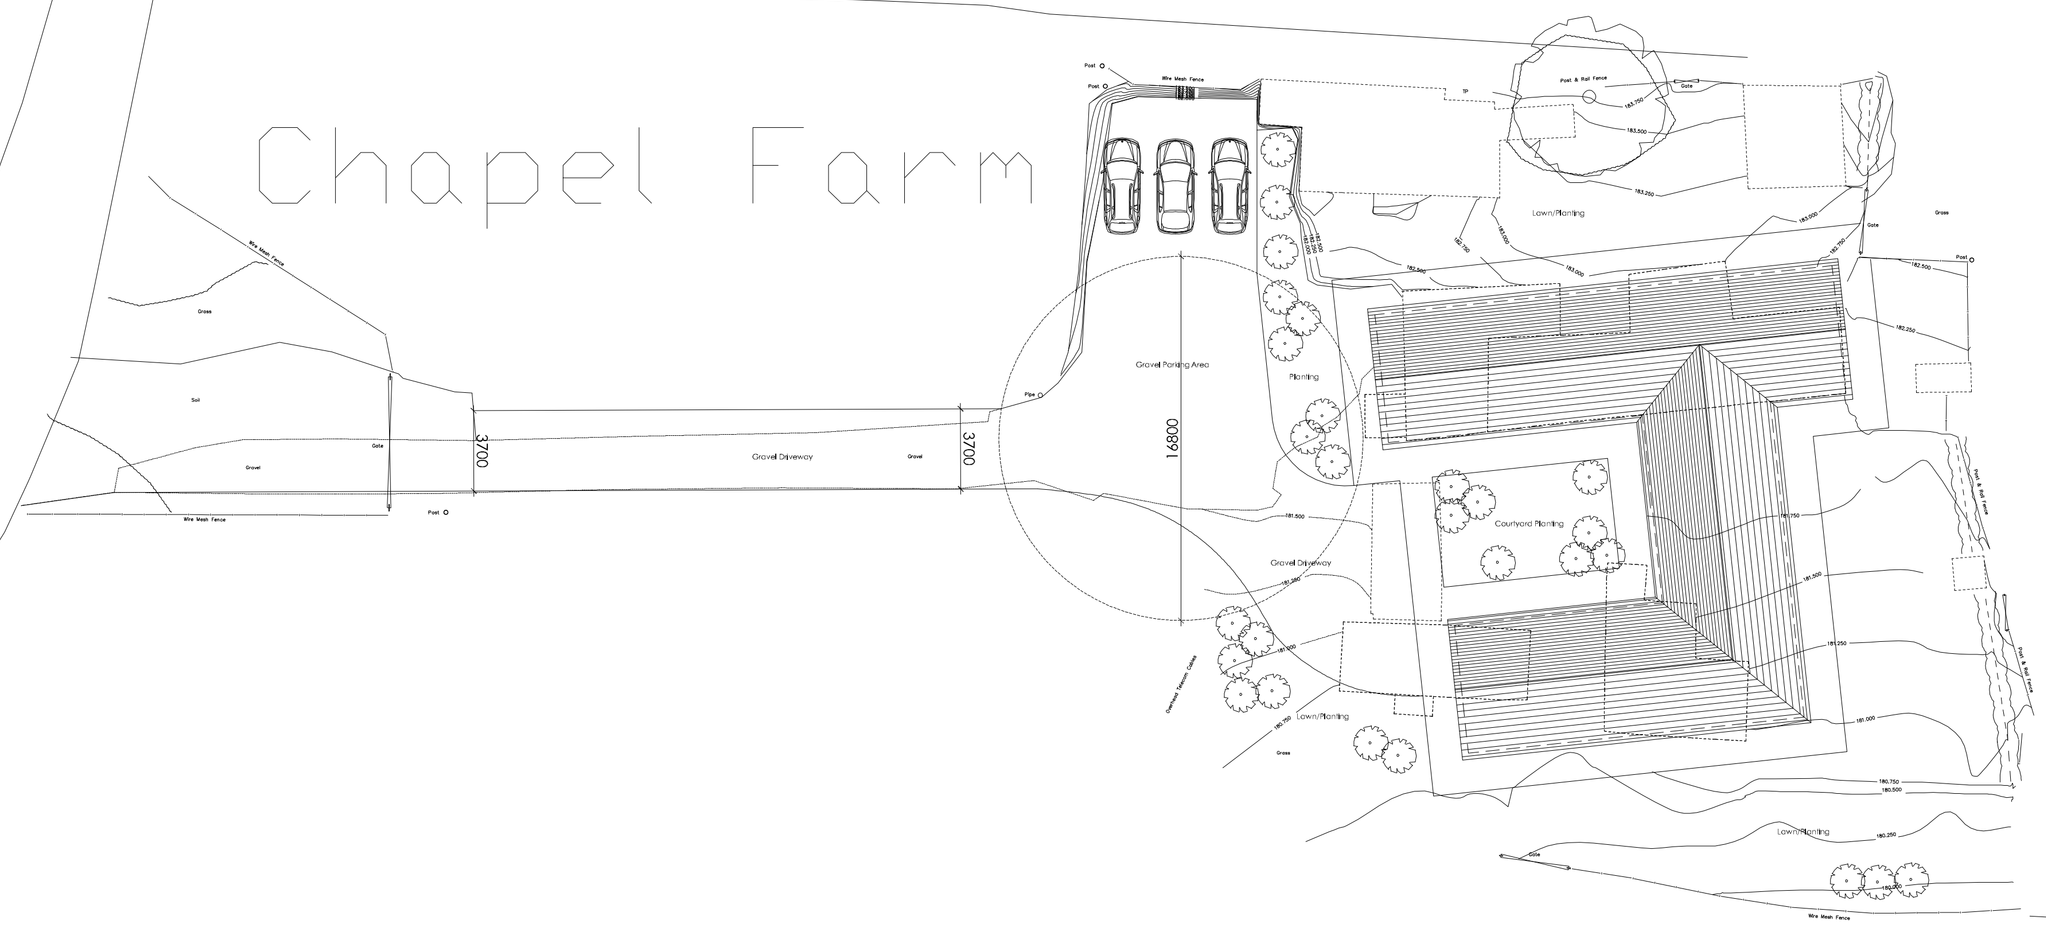

BM 180.98m

180.1m

Hewitt&Carr Architects
A: 2-4 Cross Street I Cheadle I Staffordshire I ST10 1NP
T: 01538 756888
E: enquiries@hcarchitects.co.uk
W: www.hcarchitects.co.uk

Client
Mr & Mrs A Thomas

Project
REDEVELOPMENT OF CHAPEL FARM
WINNOTHDALE

Title
Site Block Plan
Access and Parking Layout

Status
PLANNING

Date DEC 2017
Drawn NJH
Scale @A1 1:200
Checked

Project No 00568
Drawing No. _ AL(0)17
Rev

PLANNING

File Ref: H:\REF