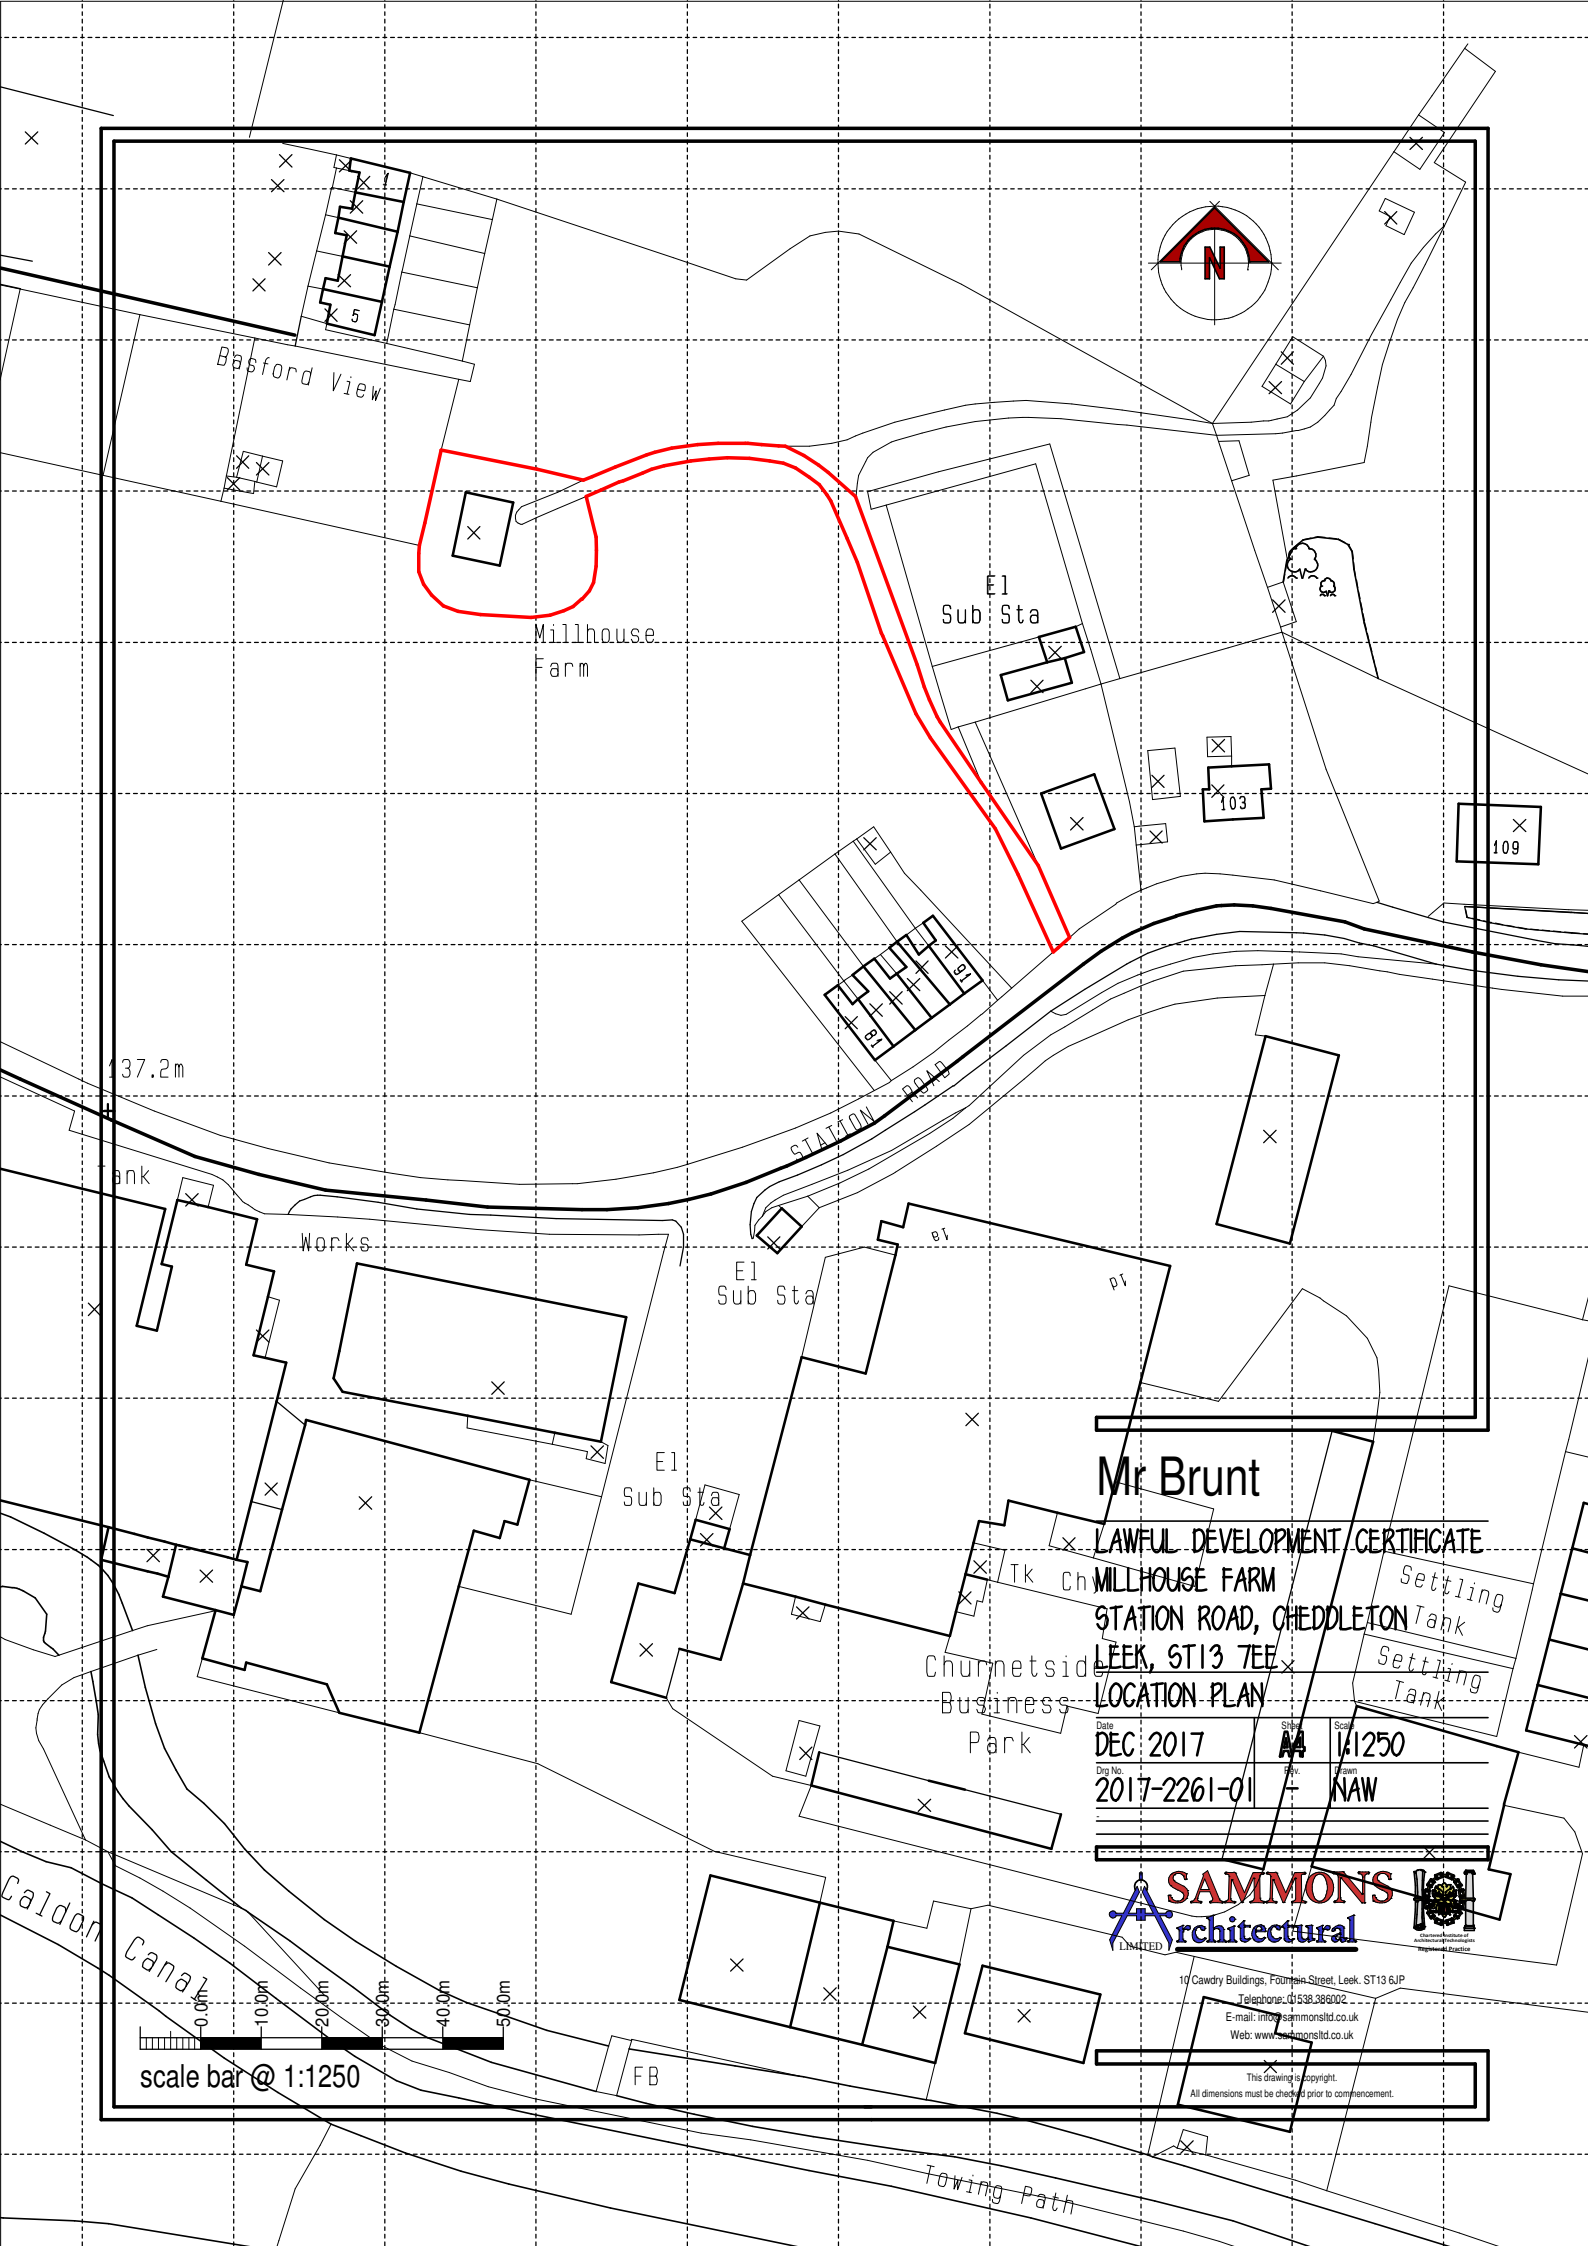

Mr Brunt

LAWFUL DEVELOPMENT CERTIFICATE
MILLHOUSE FARM
STATION ROAD, CHEDDLETON
LEEK, ST13 7EE
LOCATION PLAN

Date	Size	Scale
DEC 2017	A4	1:1250
Drg No.	Rev.	Drawn
2017-2261-01	-	NAW

SAMMONS Architectural LIMITED
10 Cawdry Buildings, Fountain Street, Leek. ST13 6JP
Telephone: 01538 386002
E-mail: info@sammonsltd.co.uk
Web: www.sammonsltd.co.uk

This drawing is copyright.
All dimensions must be checked prior to commencement.