
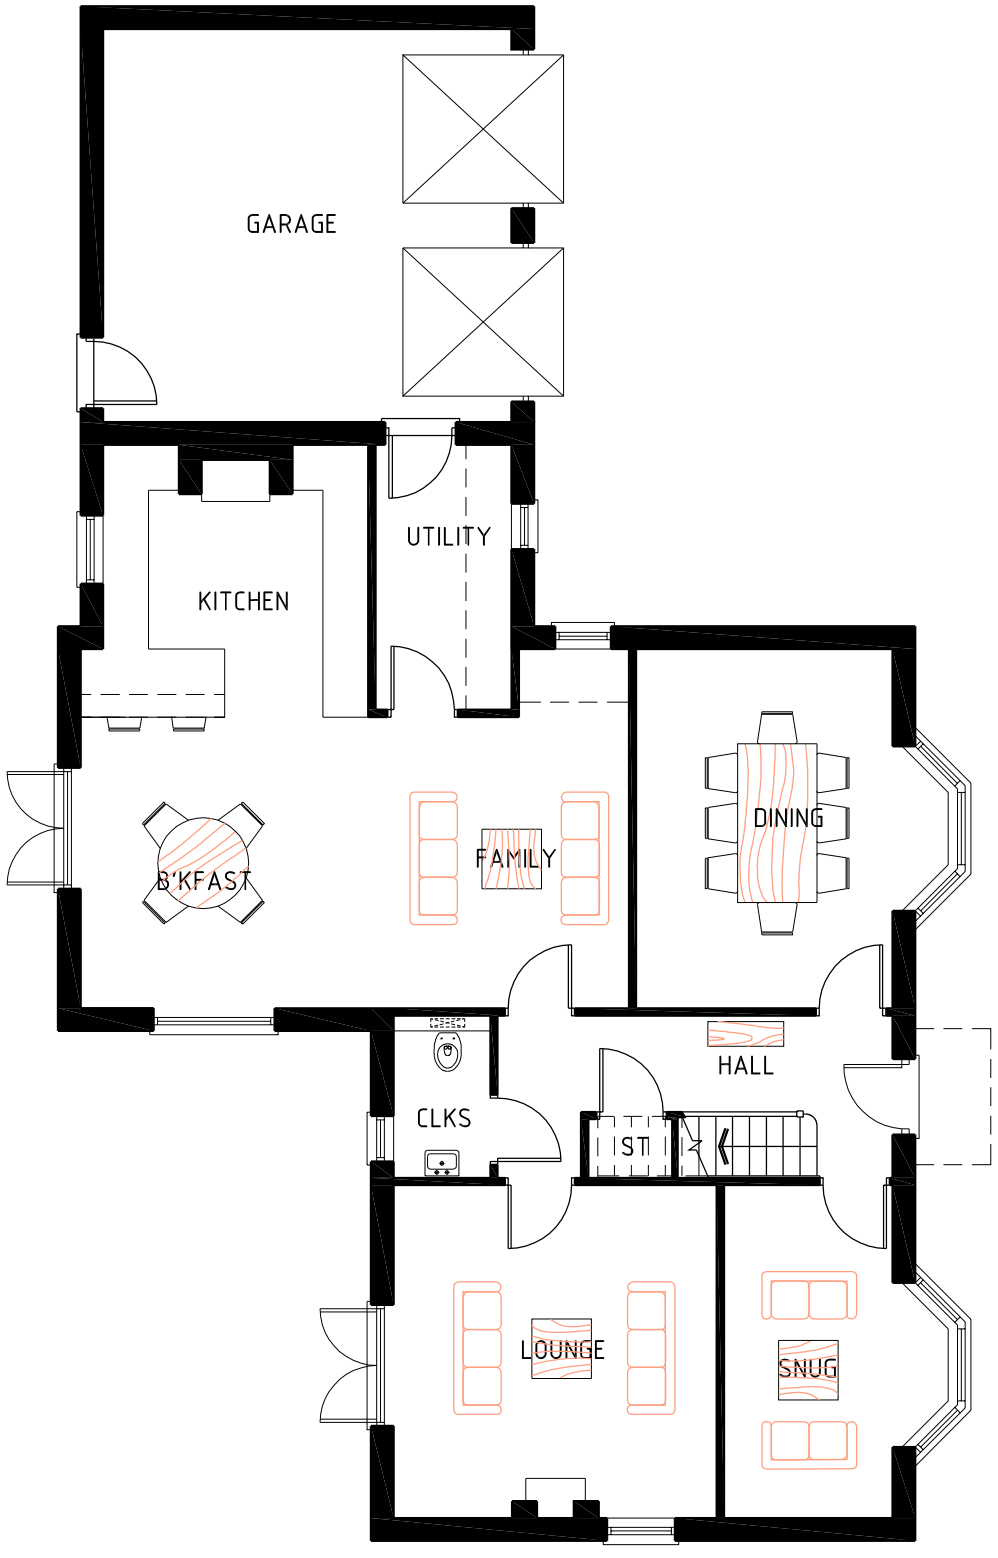


GROUND FLOOR

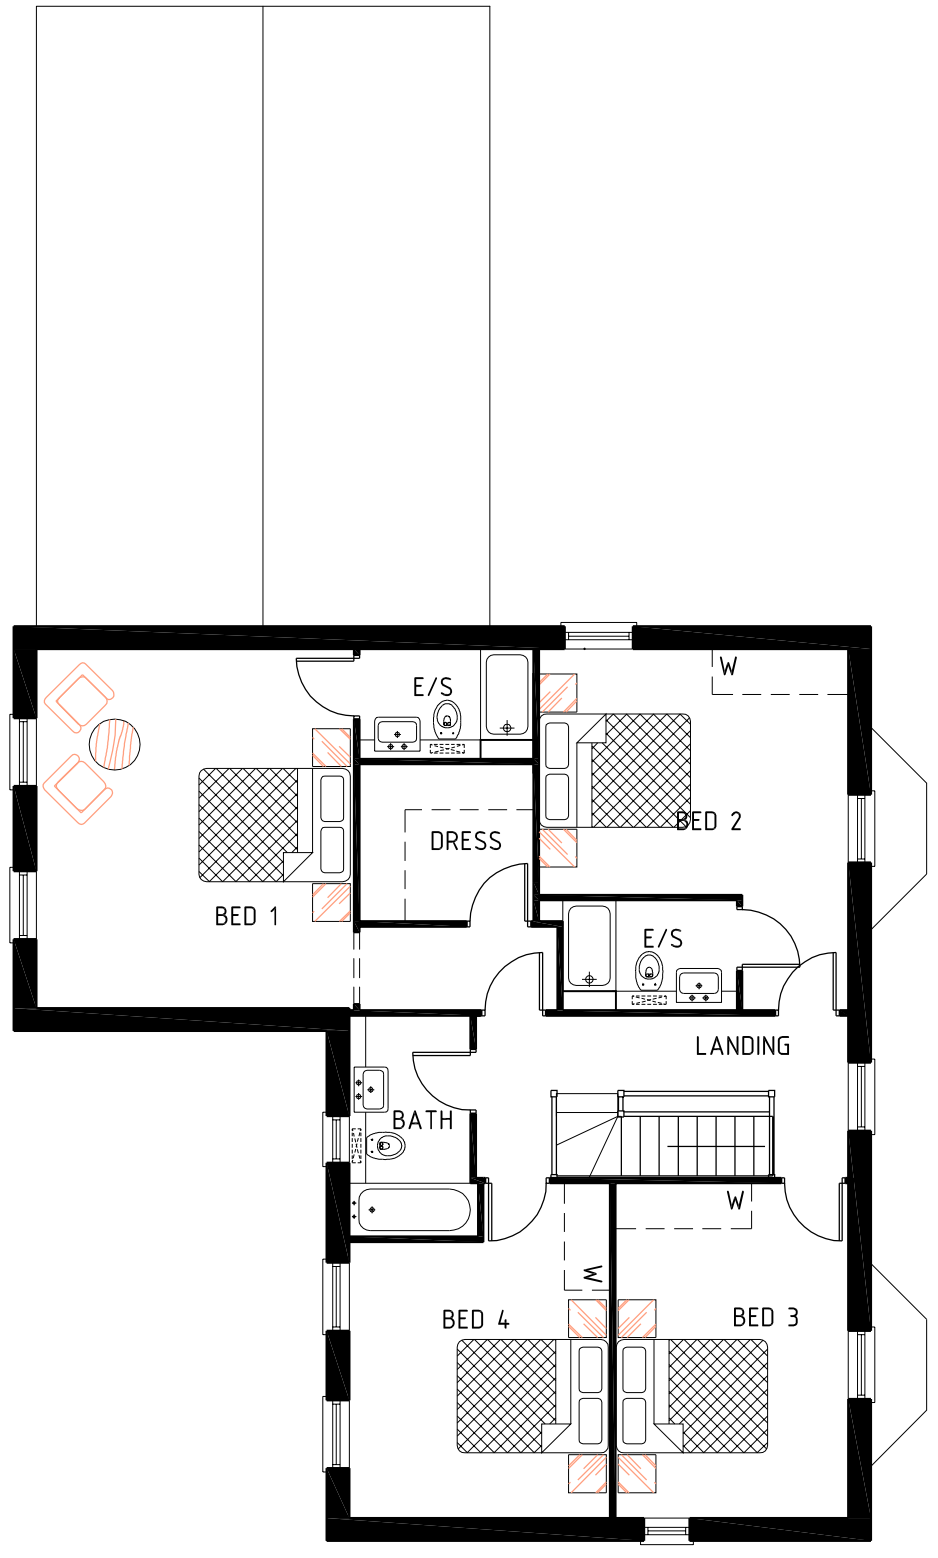

FIRST FLOOR

This drawing must not be scaled, and all dimensions to be checked on site, with all anomalies brought to the attention of the Architects. IF IN DOUBT, ASK!

PROJECT NO	DWG NO	REVISION
1882 -	200	B

DRAWING TITLE
PLOT 1
FLOOR PLANS

PROJECT
GORSTY HILL ROAD
UPPER TEAN

SCALE	DATE	DWN	CHK
xx@A1 1:100@A3	04.06.13	--	--

REVISION/ISSUE

PLANNING

rev	date	description
A	21.08.13	Site Plan & garage amended to planners comments
B	11-03-14	BUILDING WIDTH REDUCED TO PLANNERS COMMENTS, ENTRANCE CANOPY ADDED

barrie newcombe ASSOCIATES
winnington hall, winnington,
northwich, cheshire, CW8 4DU
Tel: (01606) 782 500
Fax: (01606) 782 510

Copyright reserved to the Architects. This drawing may not be used or reproduced without their written consent.