CONSTRUCTIONAL NOTES.

To be read in conjunction with the consulting enginers design & specification & as an adendum & variation to the general building regulation notes Issue 1.(Amended).

Foundations, structural steelwork, floor & roof construction to engineers design & specification.

All work to comply with planning conditions. building regulations. & BSS & SAPS specification.

All site conditions & dimensions to be site Checked by main & sub-contractors prior & during building works.

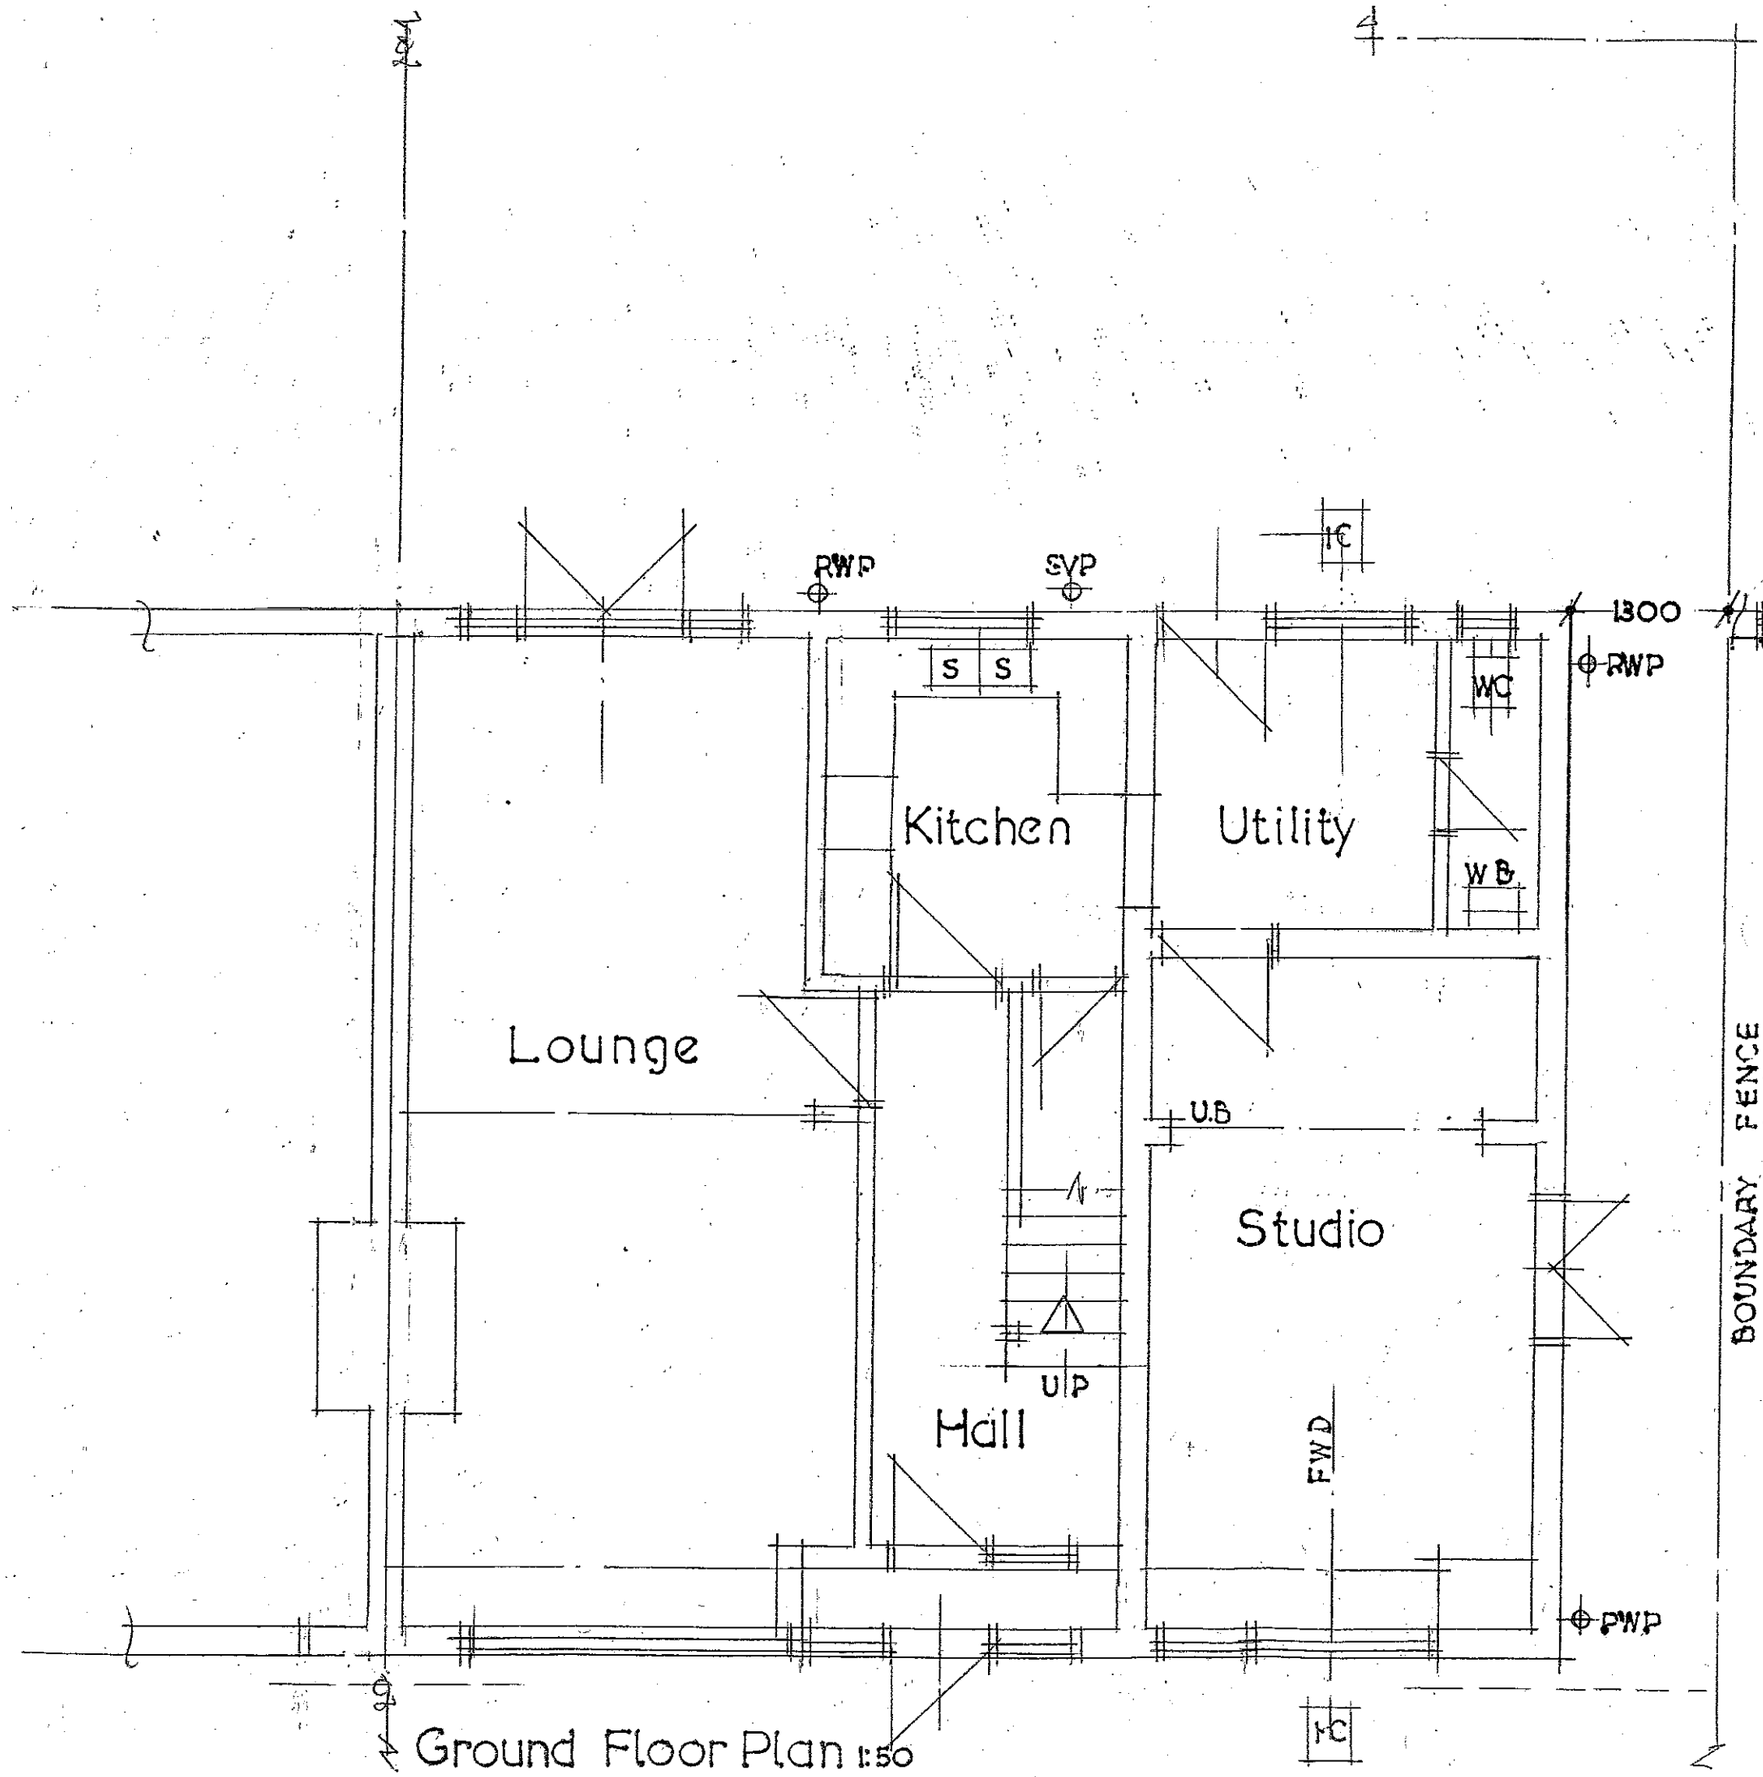

Ground Floor Plan 1:50

Part Plan First Floor EXISTING CONDITIONS

John.D.Payne.
BA.DipAD.DA(Manc)

STUDIO HOUSE.
10.Dilhorne Rd.Forsbrook.
Stoke on Trent.ST11 9DJ.

ARCHITECTURAL & INTERIOR DESIGN

Tel &Fax: 01782 394484.

Description	PROPOSED EXTENSION TO REAR OF
307.DRAYCOT OLD ROAD .DRAYCOT.	
STOKE ON TRENT.ST11 9AH.	
Drawn By	Date 08.17
SHEET no:	1