

Rear Elevation
Proposed
SCALE 1:50

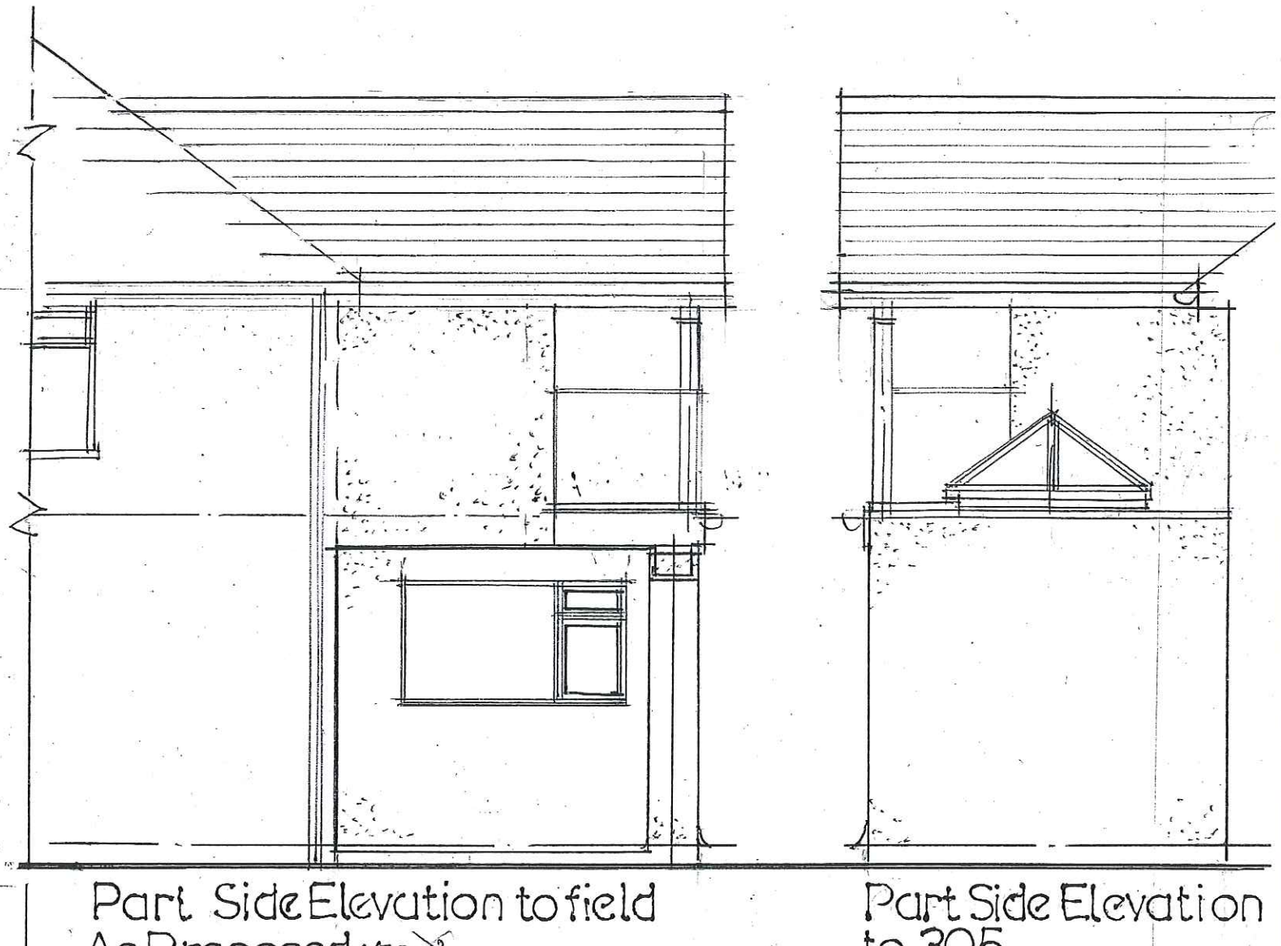

Part Side Elevation to field
As Proposed 1/50

Part Side Elevation
to 305
As Proposed 1/50

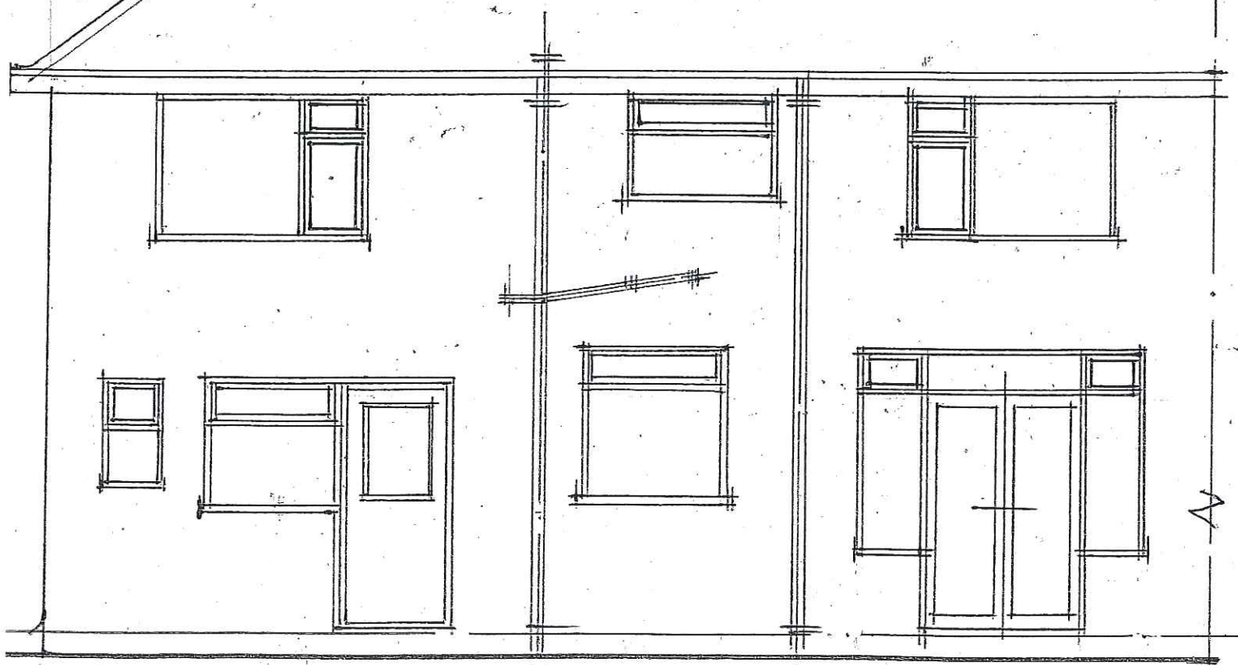

Rear Elevation Existing

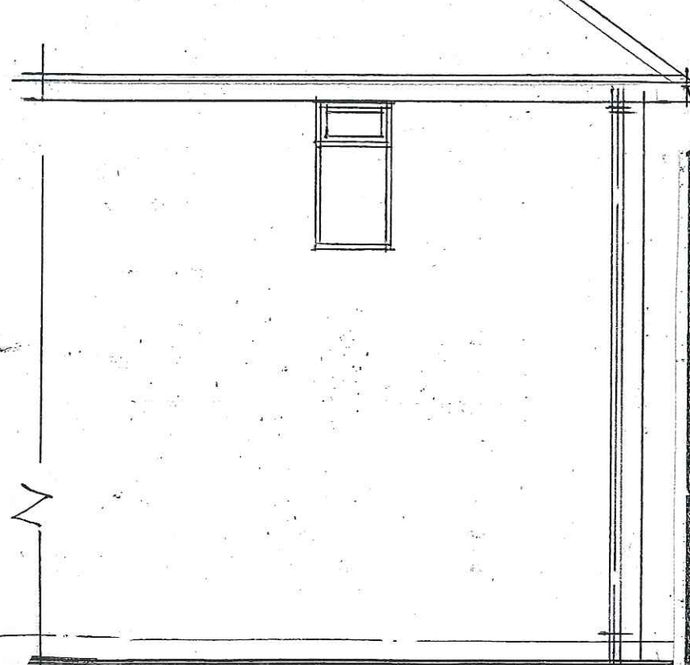

Part Side Elevation Existing

John.D.Payne.
BA.DipAD.DA(Manc)

STUDIO HOUSE.
10.Dilhorne Rd.Forsbrook.
Stoke on Trent.ST11 9DJ.

ARCHITECTURAL
&
INTERIOR DESIGN

Tel &Fax: 01782 394484.

Description PROPOSED EXTENSION TO REAR OF
307.DRAYCOT OLD ROAD .DRAYCOT.
STOKE ON TRENT.ST11 9AH.

Drawn By Date.08.17

SHEET no: 3