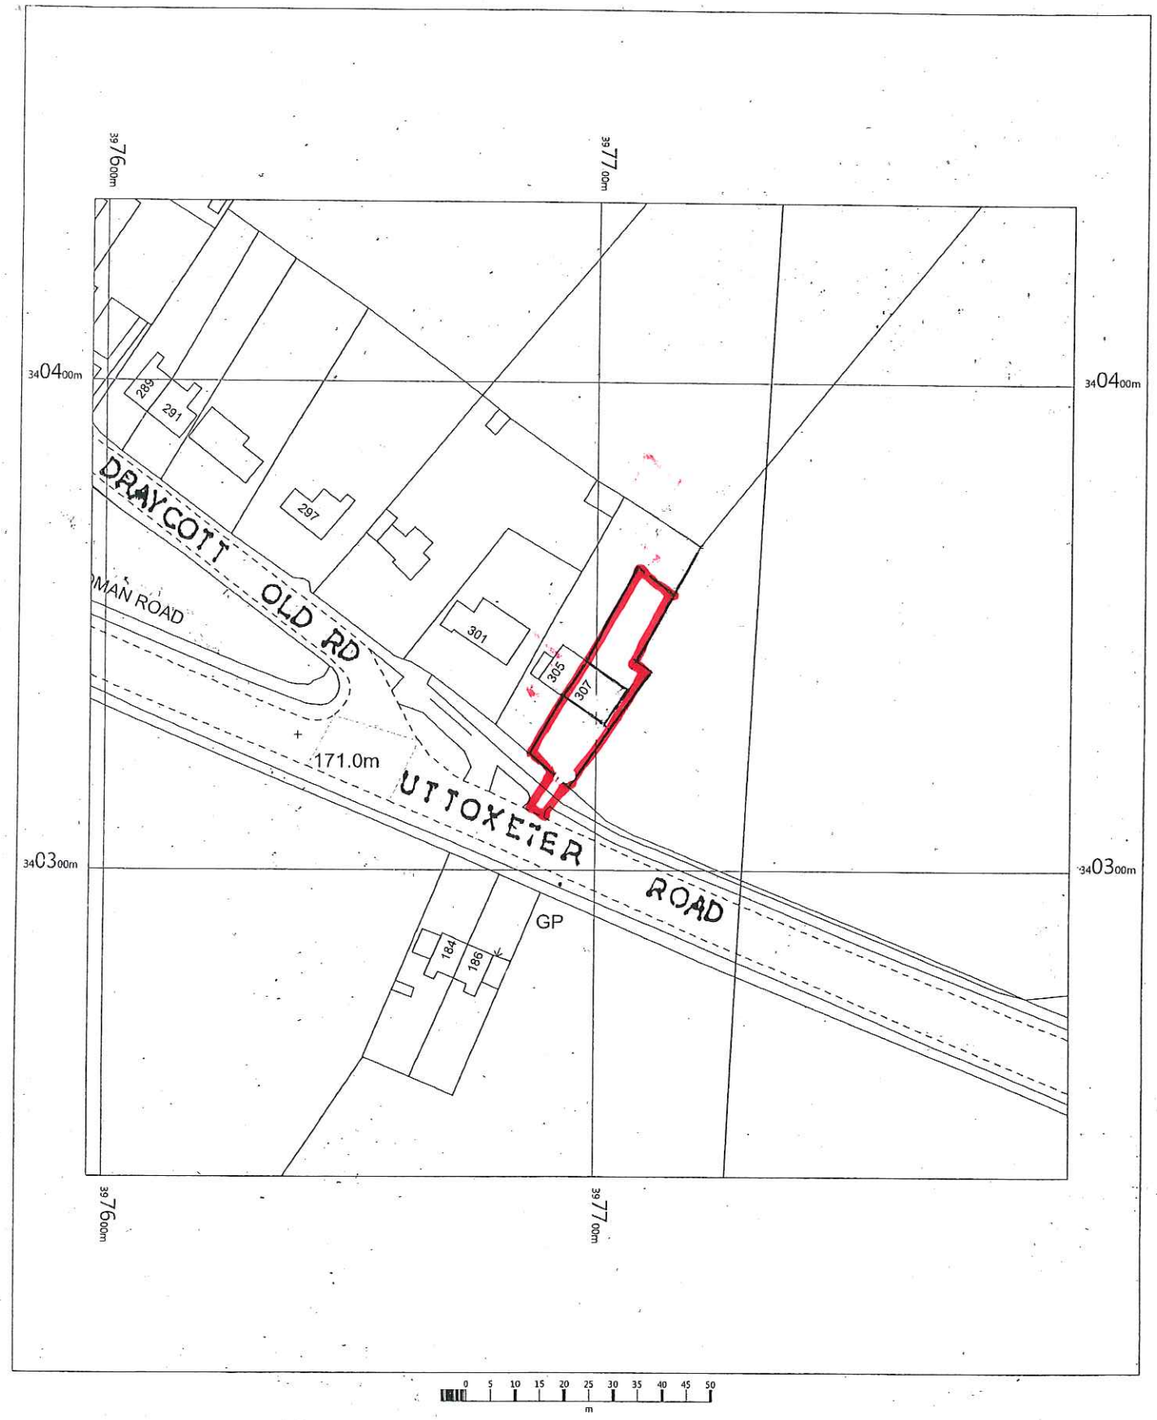

307 DRAYCOTT OLD ROAD
DRAYCOTT
STOKE ON TRENT
ST11 9AH

OS MasterMap 1250/2500/10000 scale
Wednesday, November 22, 2017, ID: BW1-00672046
www.blackwellmapping.co.uk

1:1250 scale print at A4, Centre: 397697 E, 340337 N

©Crown Copyright Ordnance Survey. Licence no. 100041041

N

BLACKWELL'S
www.blackwellmapping.co.uk
TEL: 0114 268 7658
maps.sheffield@blackwell.co.uk

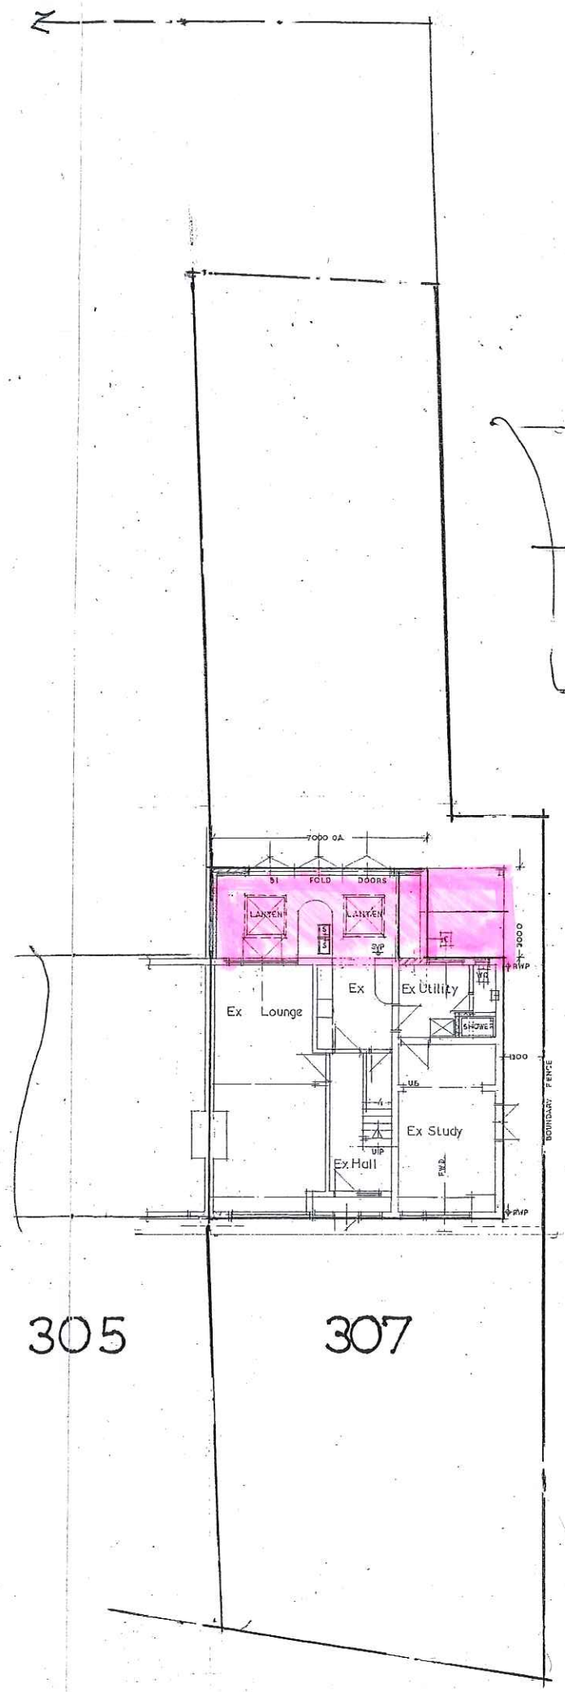

Site Plan
SCALE 1:200

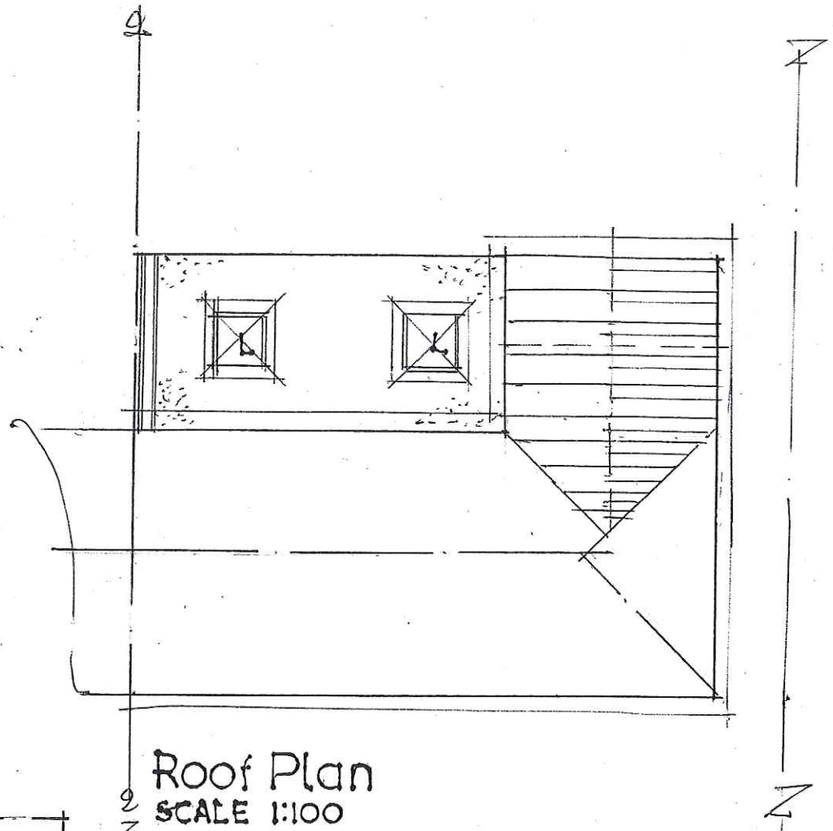

Roof Plan
SCALE 1:100

Drawings to be read in conjunction with attached General Building Regulation Notes: Issue #1 Amended 2010.

Foundations,Structural Steelwork,Suspended Floors & Roof Construction to Specialists Design & Spec.

All work to comply with Planning Conditions, Building Regulations & CDM requirements.
All dimensions & site conditions to be checked Prior to commencement of Building Works,

John.D.Payne.
BA.DipAD.DA(Manc)

STUDIO HOUSE.
10.Dilhorne Rd.Forsbrook.
Stoke on Trent.ST11 9DJ.

ARCHITECTURAL
&
INTERIOR DESIGN

Tel &Fax: 01782 394484.

Description PROPOSED EXTENSION TO REAR OF
307.DRAYCOT OLD ROAD .DRAYCOT.
STOKE ON TRENT.ST11 9AH.

Drawn By Date 08.17

SHEET no: 4